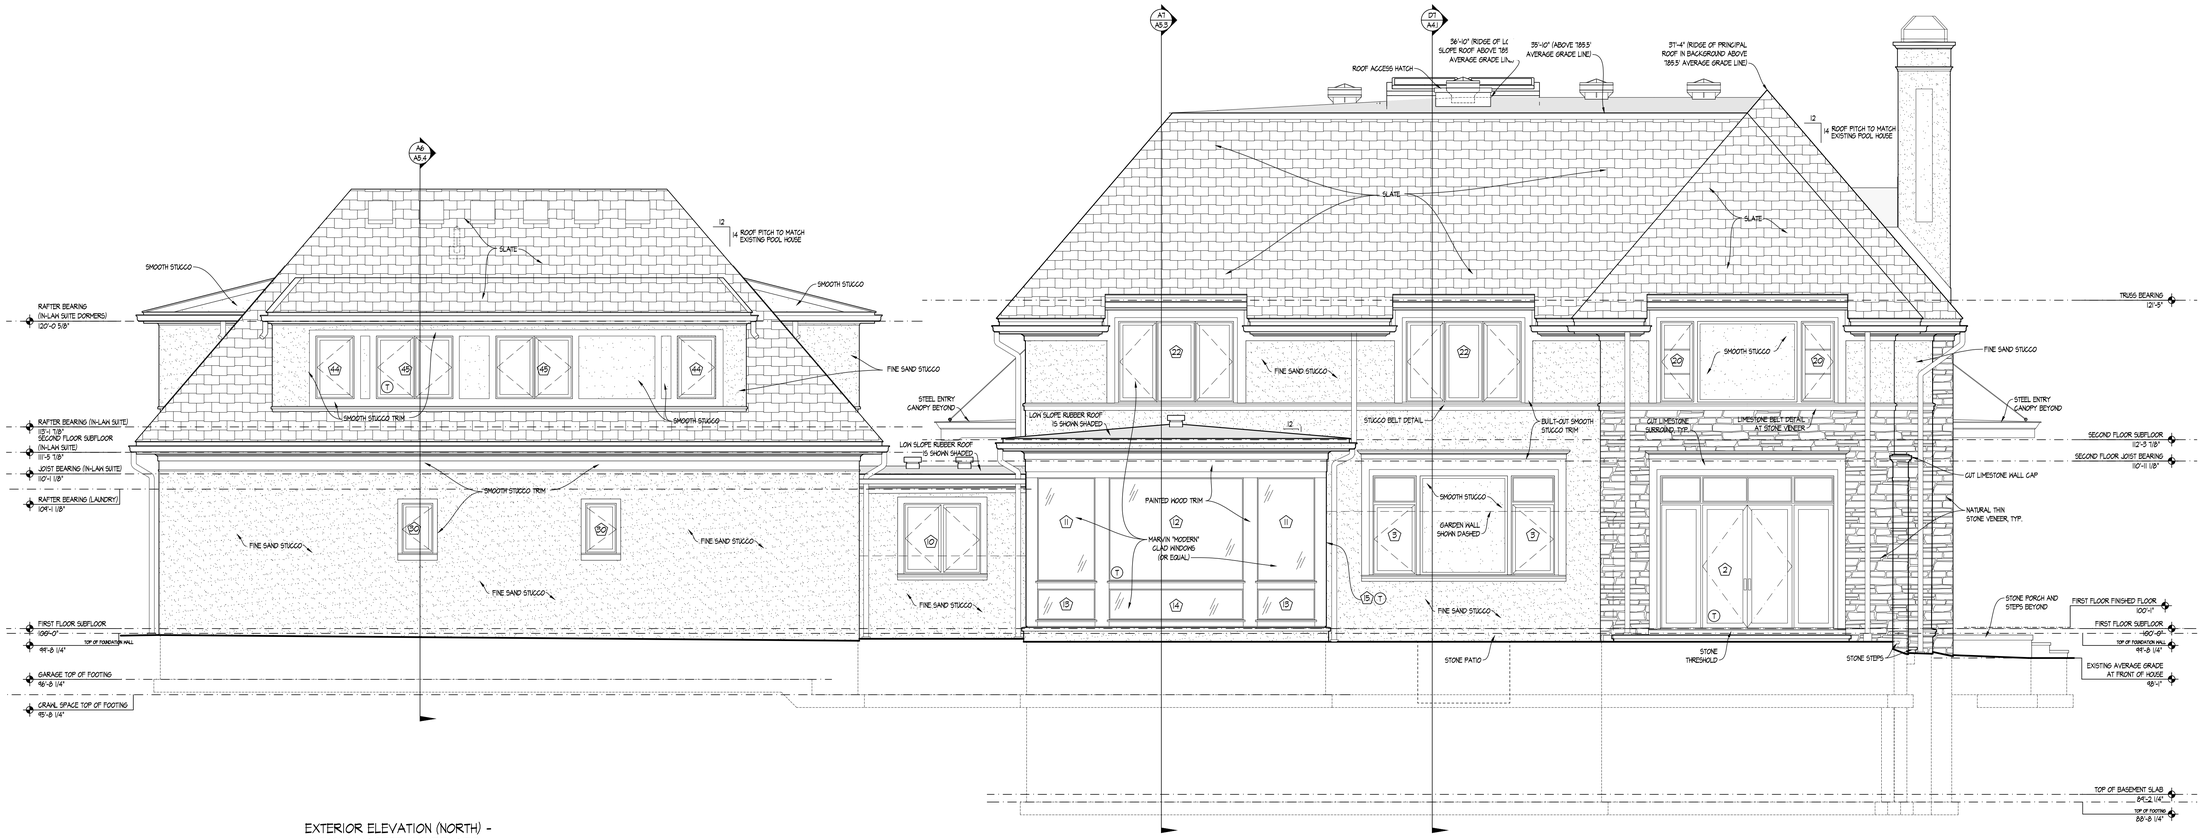

D7 EXTERIOR ELEVATION (NORTH) - WITHOUT MASTER COURTYARD

SCALE: 1/4" =1'-0"

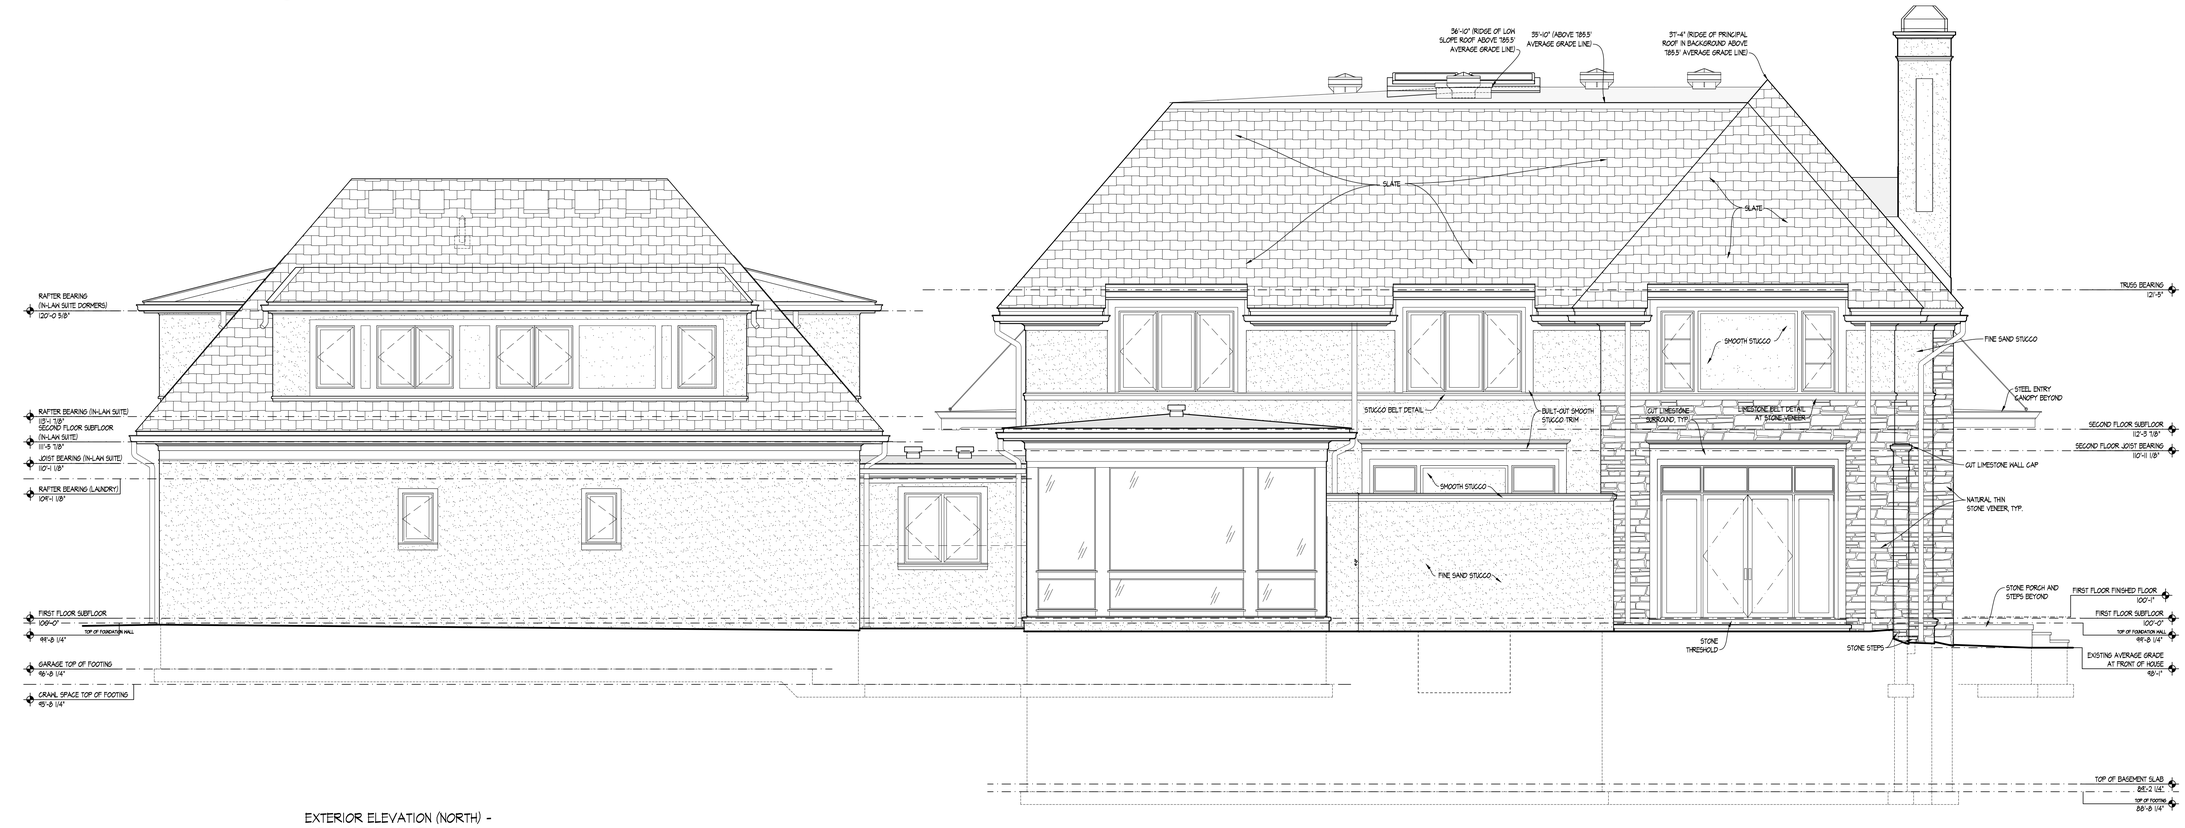

A7 EXTERIOR ELEVATION (NORTH) - WITH MASTER COURTYARD

SCALE: 1/4" =1'-0"

BEHAL | SAMPSON | DIETZ
ARCHITECTURE & CONSTRUCTION
990 WEST THIRD AVENUE
COLUMBUS, OHIO 43212
TELEPHONE 614-464-1933
FACSIMILE 614-298-2149
WWW.BSDARCHITECTS.COM

ELEVATION GENERAL NOTES

1. REFERENCE ELEVATION 100'-0" (TOP OF FIRST FLOOR SUBFLOOR) = U.S.G.S. ELEVATION 185'-5". NOTIFY ARCHITECT OF DISCREPANCIES.

EMERGENCY ESCAPE & RESCUE OPENING REQUIREMENTS

1. SILL HEIGHT ≤ 44"
2. MINIMUM NET CLEAR OPENING OF 5.7 SF
   EXCEPTION: GRADE FLOOR OPENINGS = MIN. 5SF
3. MINIMUM NET CLEAR OPENING HEIGHT = 24"
4. MINIMUM NET CLEAR OPENING WIDTH = 20"
5. EMERGENCY ESCAPE AND RESCUE OPENINGS SHALL BE OPERATIONAL FROM THE INSIDE OF THE ROOM WITHOUT THE USE OF KEYS, TOOLS OR SPECIAL KNOWLEDGE

STATE OF OHIO
NATHAN T. SAMPSON
ARC.187518
REGISTERED ARCHITECT

NATHAN T SAMPSON, LICENSE #ARC.187518
EXPIRATION DATE: DEC. 31, 2023

	DESCRIPTION	DATE
	##########	##########
	##########	##########
3	##########	##########
	##########	##########
	##########	##########

#########

##########

##########
##########

DRAWN BY	REVIEWED BY	JOB NUMBER
###########	##	#####
##########		????