

[AUDITOR OFFICE](#)[SEARCH](#)[ONLINE TOOLS](#)[REFERENCE](#)[CONTACT MICHAEL](#)

Summary	Cyclomedia
Land Profile	Parcel ID: 020-002656-00
Residential	LEWIN STEPHANIE L TR
Commercial	
Improvements	
Permits	
Mapping	
Sketch	
Photo	
StreetSmart	
Aerial Photos	
Transfers	
BOR Status	
CAUV Status	
Tax & Payments	
Tax Distribution	
Tax Calculators	
Value History	
Rental Contact	
Incentive Details	
Quick Links	

Map Routing: 020-N025-07800
459 N DREXEL AVE



[Overlays](#) [Object Info](#)

[Cross Section](#) [Elevation](#) [Download](#)

Disclaimer:

The information on this web site is prepared from the real property inventory maintained by the Franklin County Auditor's Office. Users of this data are notified that the primary information source should be consulted for verification of the information contained on this site. The county and vendors assume no legal responsibilities for the information contained on this site. Please notify the Franklin County Auditor's Real Estate Division of any discrepancies.


Powered by iasWorld Public Access™. All rights reserved.




12/17/2024



© All EagleView Technology Corporation

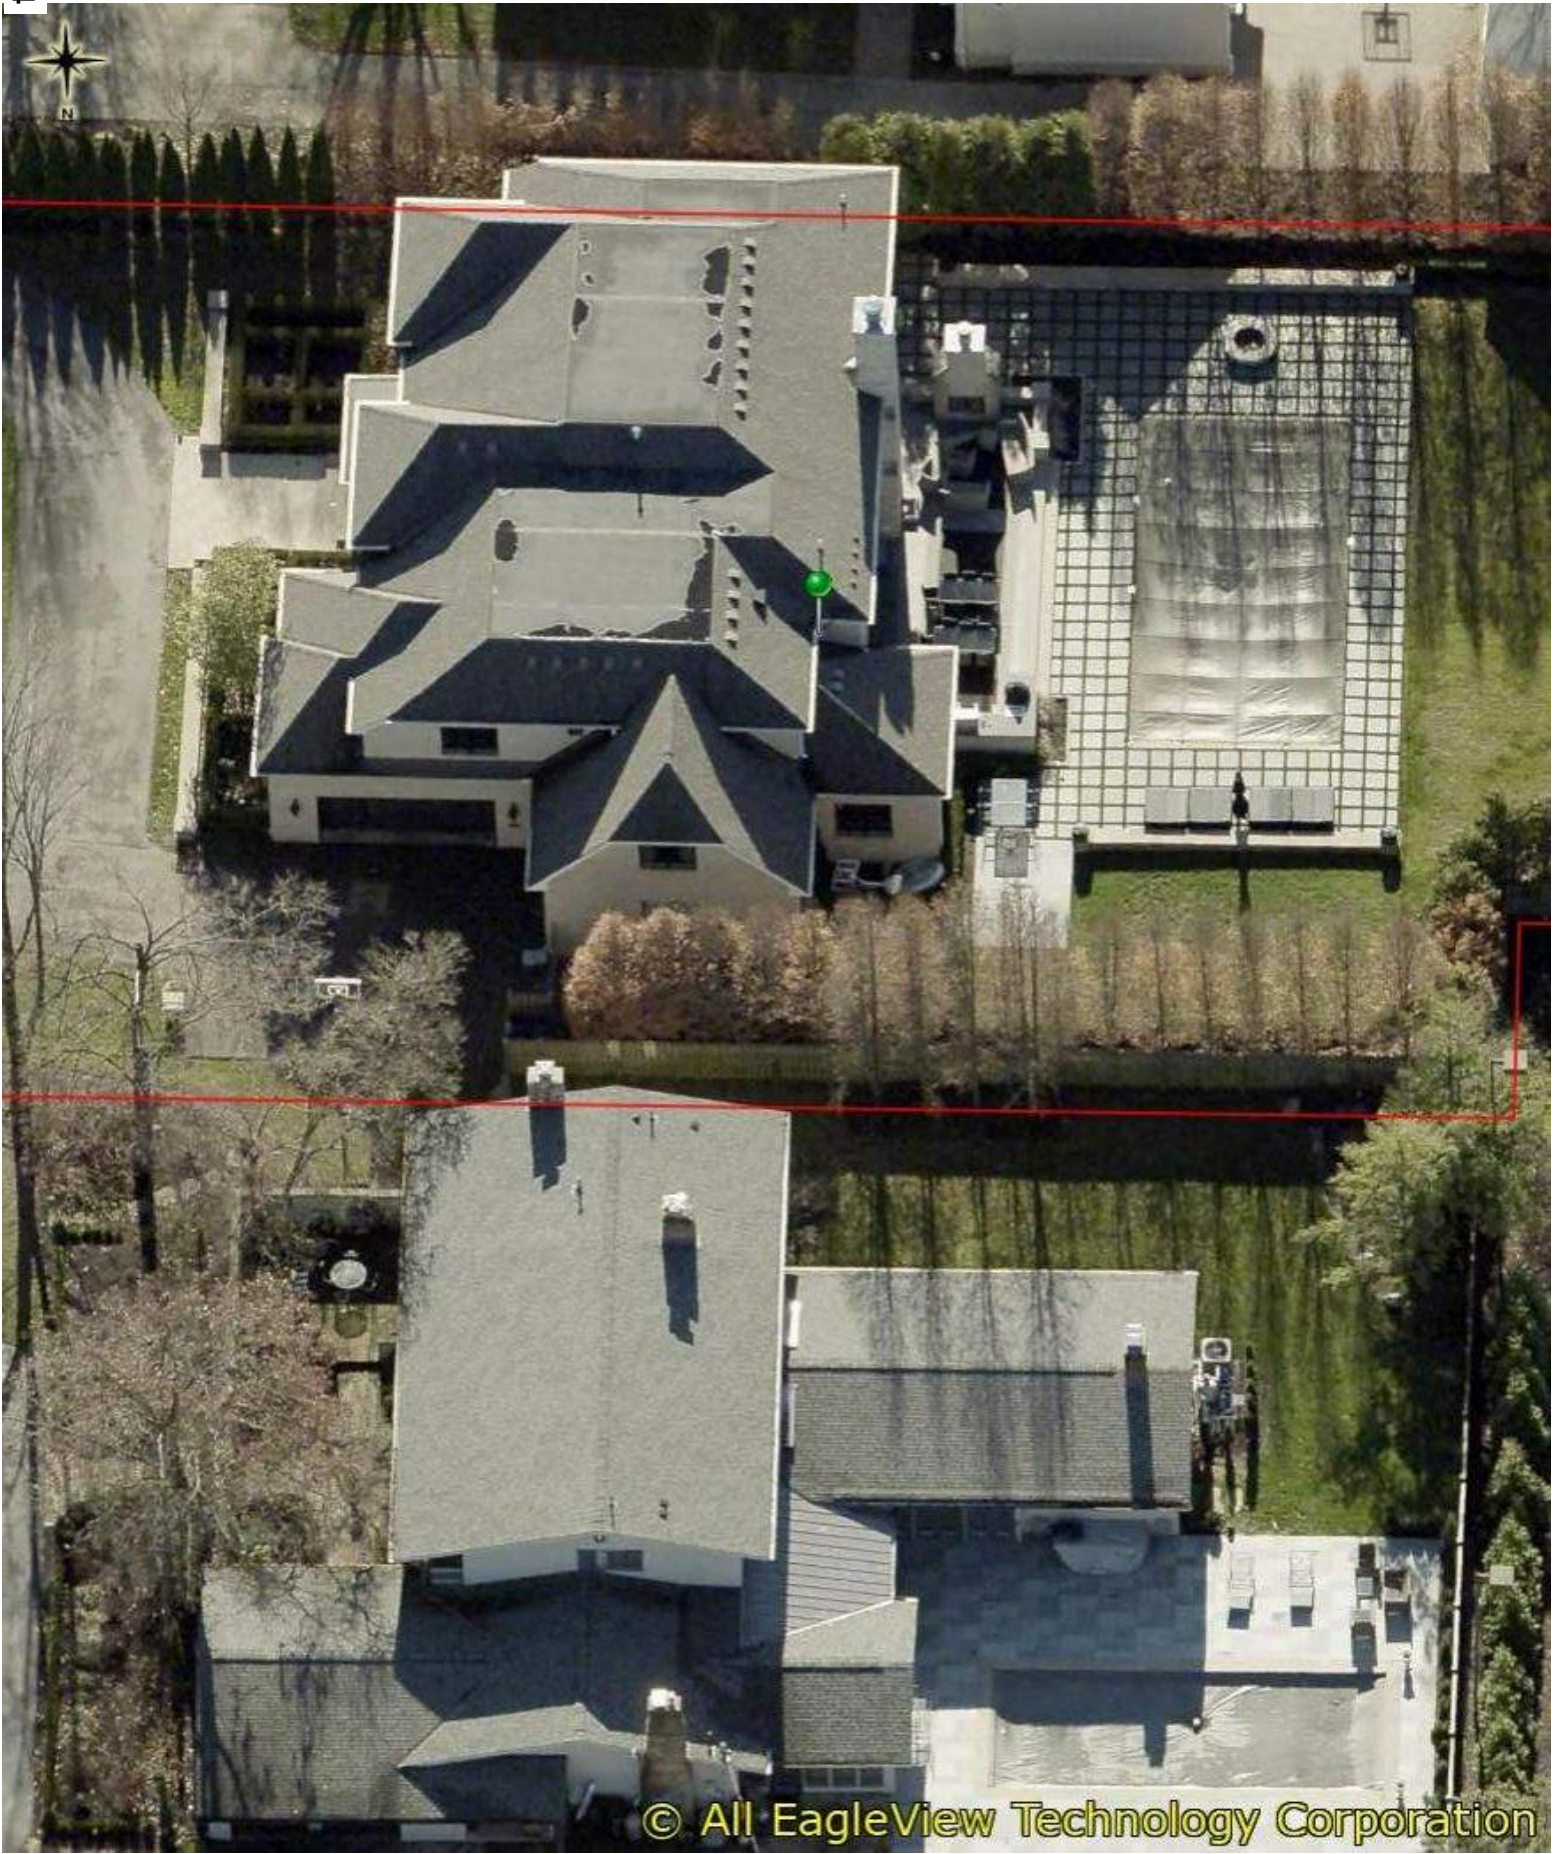

front

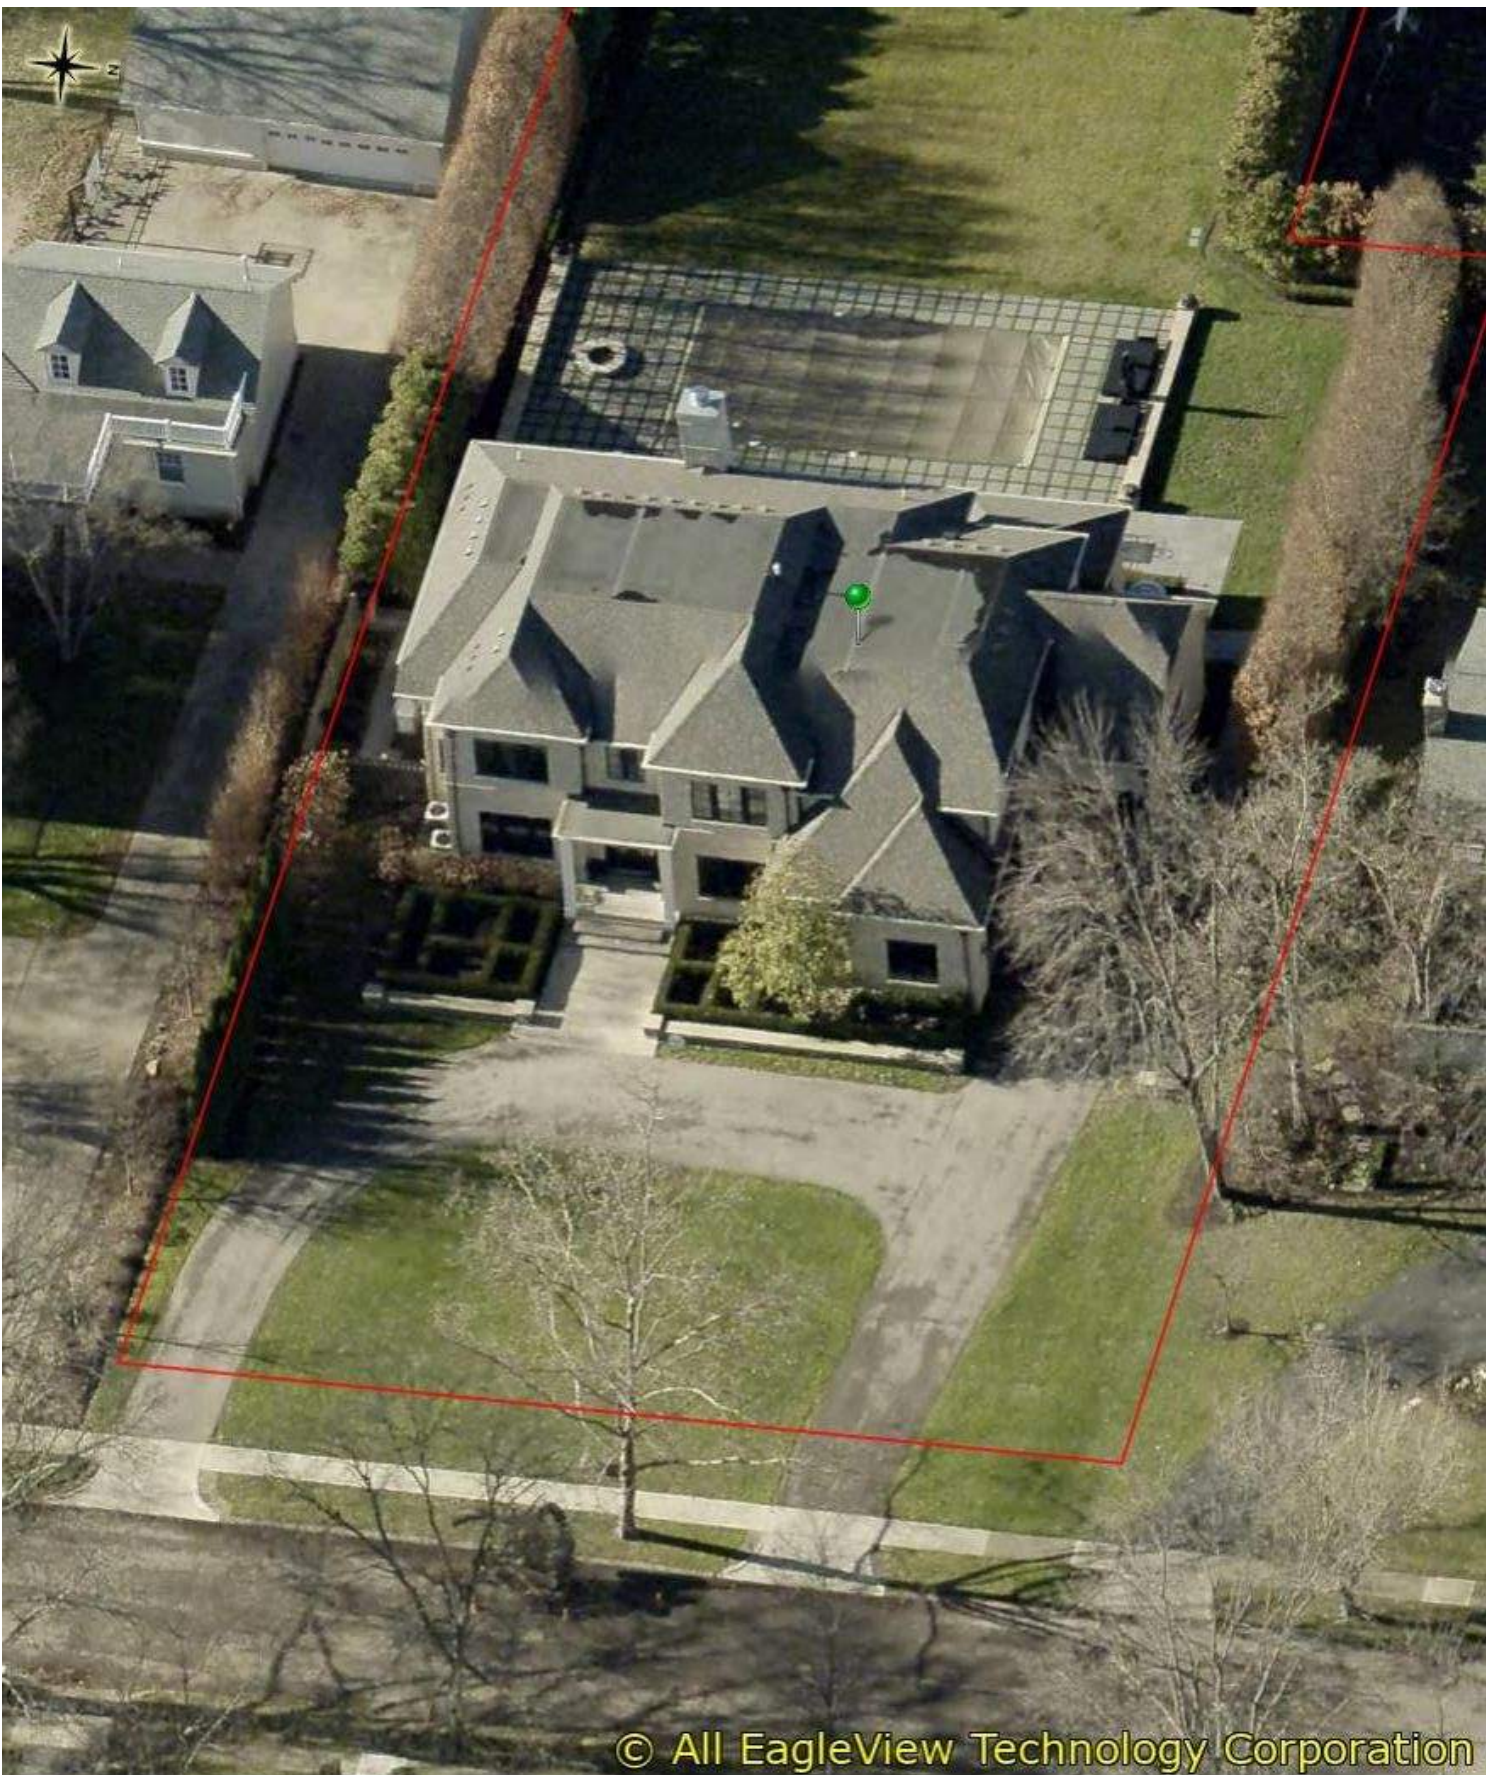

© All EagleView Technology Corporation

12/17/2024









459 Drexel Ave., Bexley, OH 43209



(Scalable at 11"x17" Sheet Size)



Lewin Residence

459 Drexel Ave., Bexley, OH 43209



Rear Elevation

Scale: 1/8"=1'-0"

(Scalable at 11"x17" Sheet Size)


Lewin Residence

459 Drexel Ave., Bexley, OH 43209



Partial Rear Elevation~West

Scale: 1/8"=1'-0"

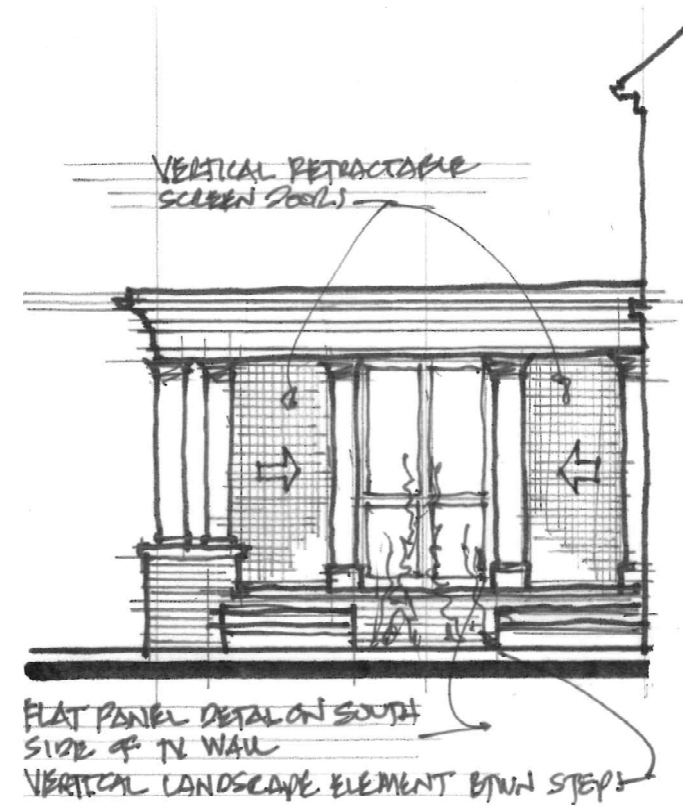

Partial Side Elevation~South

Scale: 1/8"=1'-0"

Lewin Residence


459 Drexel Ave., Bexley, OH 43209



Existing House Photos

Lewin Residence

459 Drexel Ave., Bexley, OH 43209

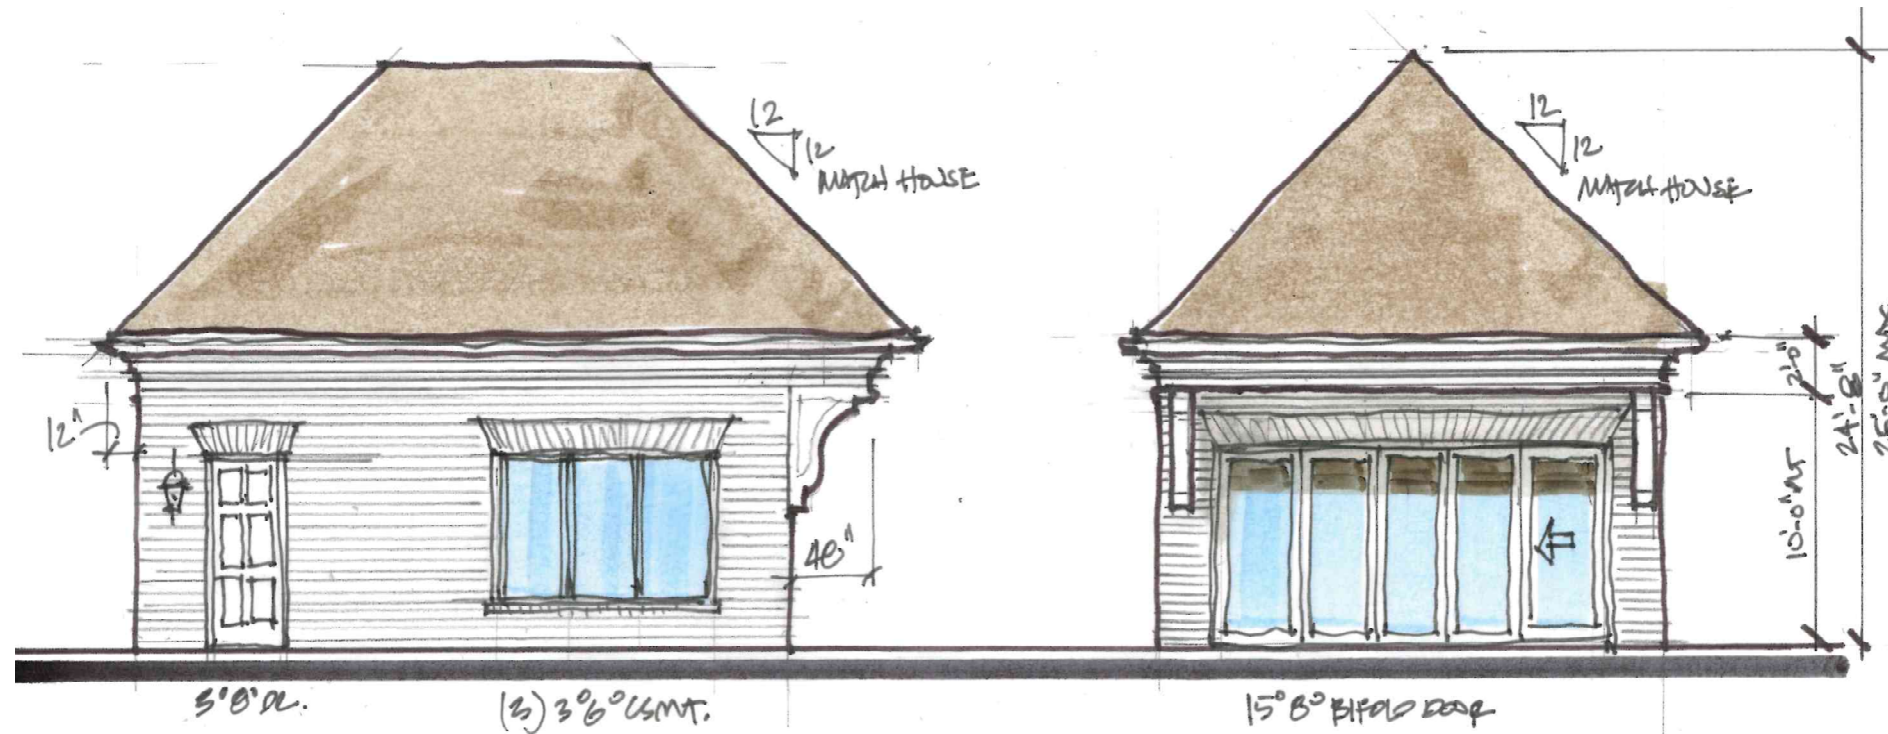

Pool House Elevation~West

Scale: 1/8"=1'-0"

Pool House Elevation~South

Scale: 1/8"=1'-0"


RESIDENTIAL
Designed
SOLUTIONS

Inspired Ideas. Proven Plans.



Lewin Residence

459 Drexel Ave., Bexley, OH 43209

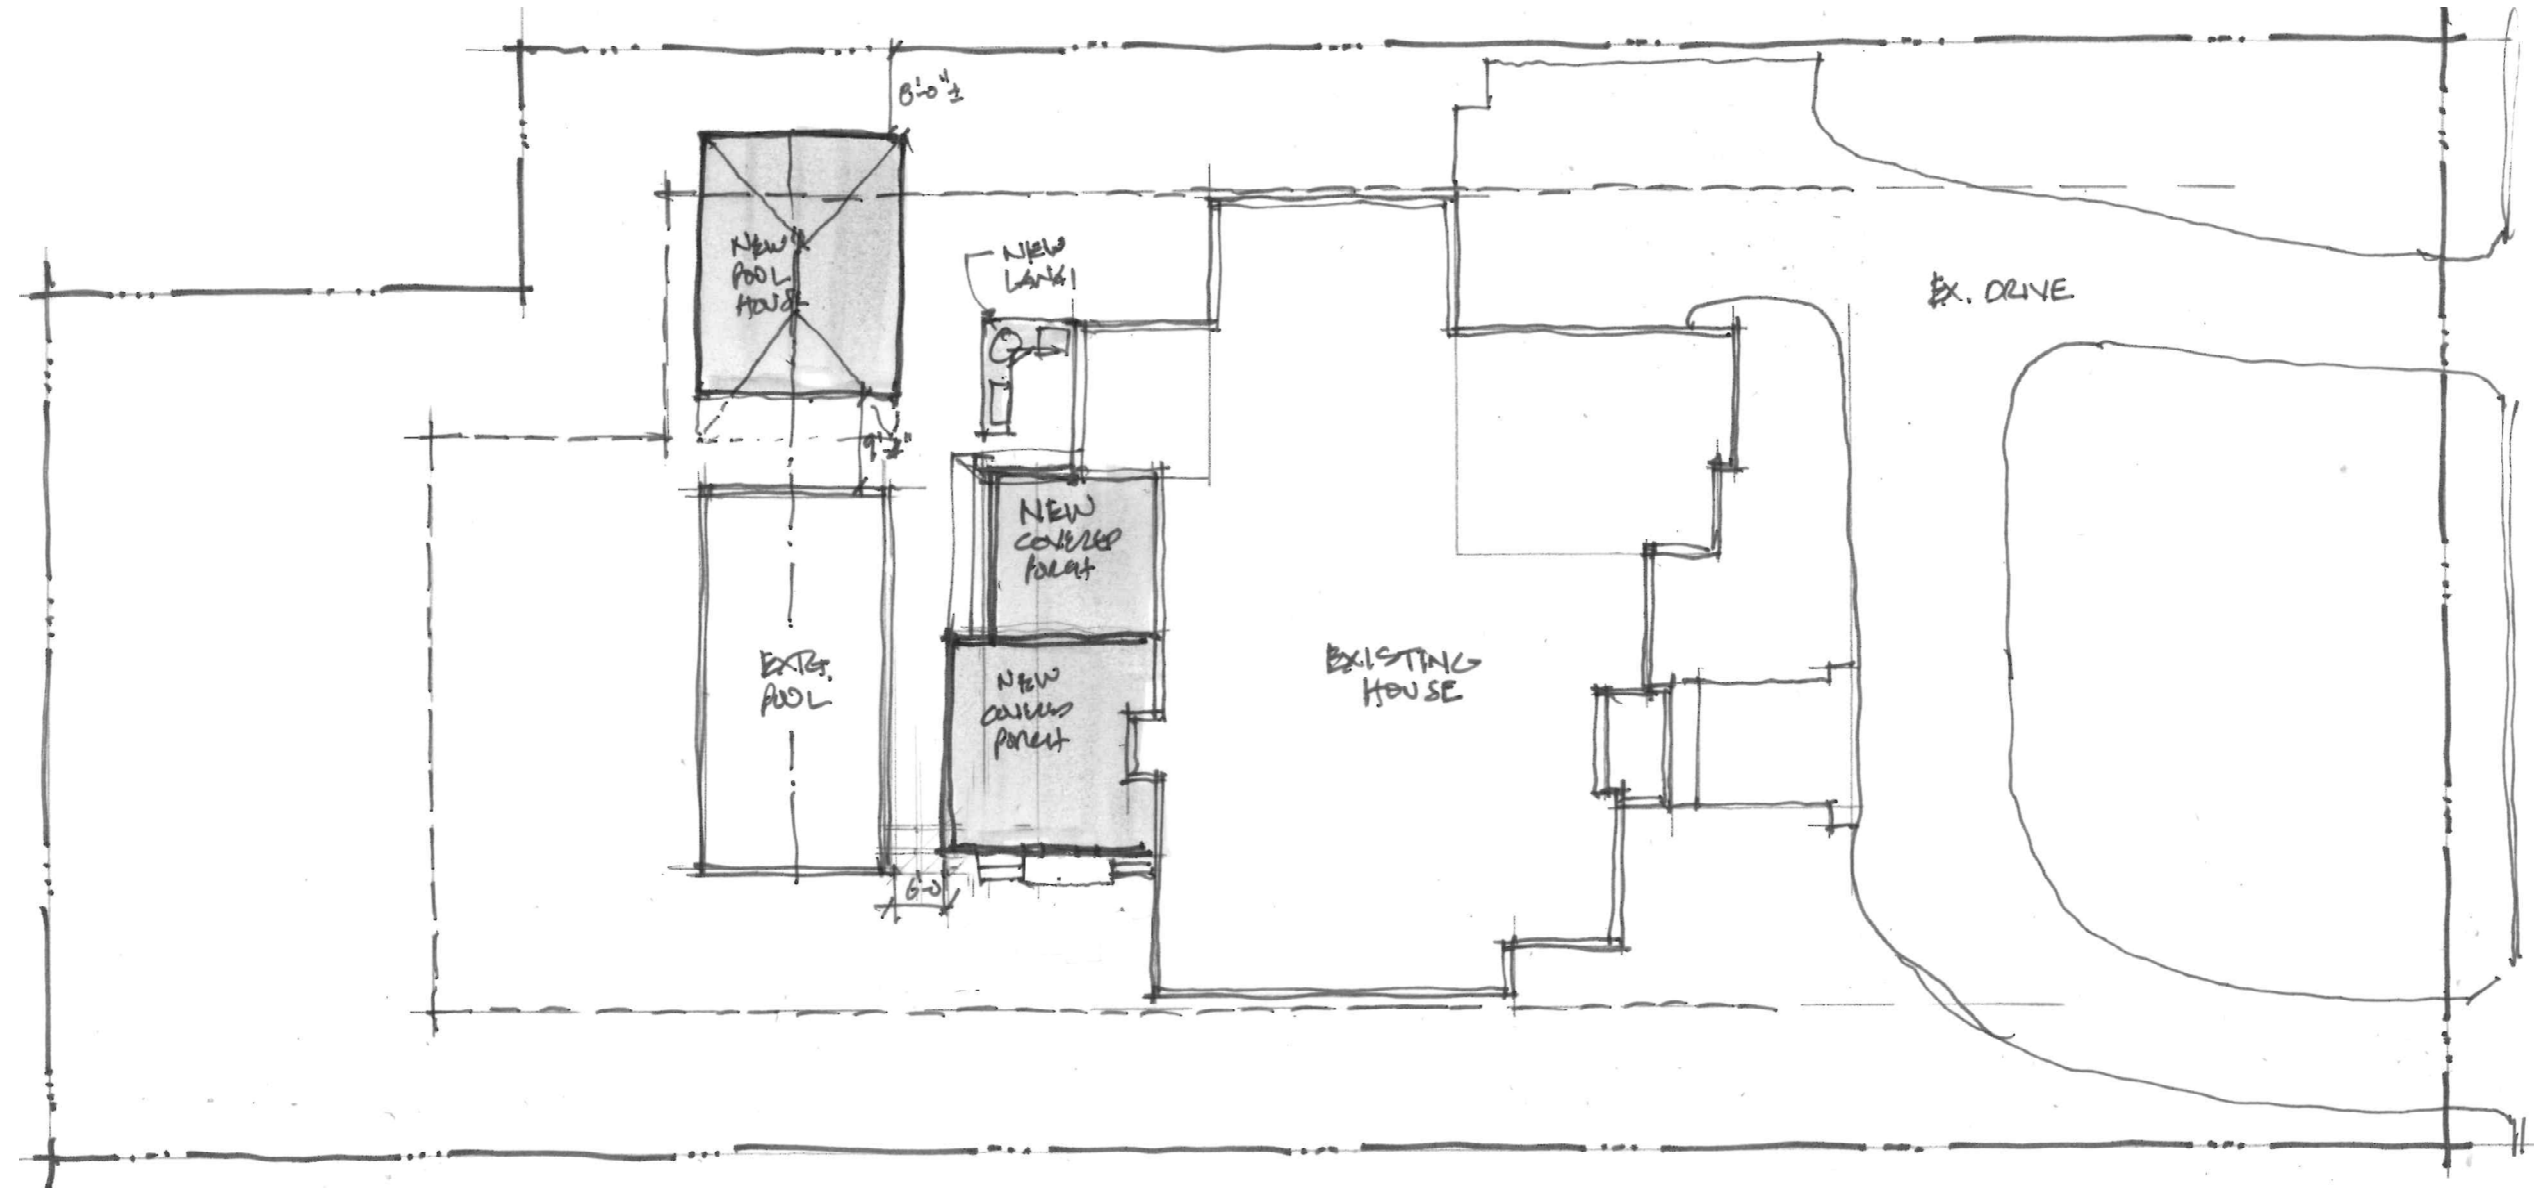

Site Study

Scale: 1"=20'-0"


RESIDENTIAL
Designed
SOLUTIONS

Inspired Ideas. Proven Plans.



Lewin Residence

459 Drexel Ave., Bexley, OH 43209

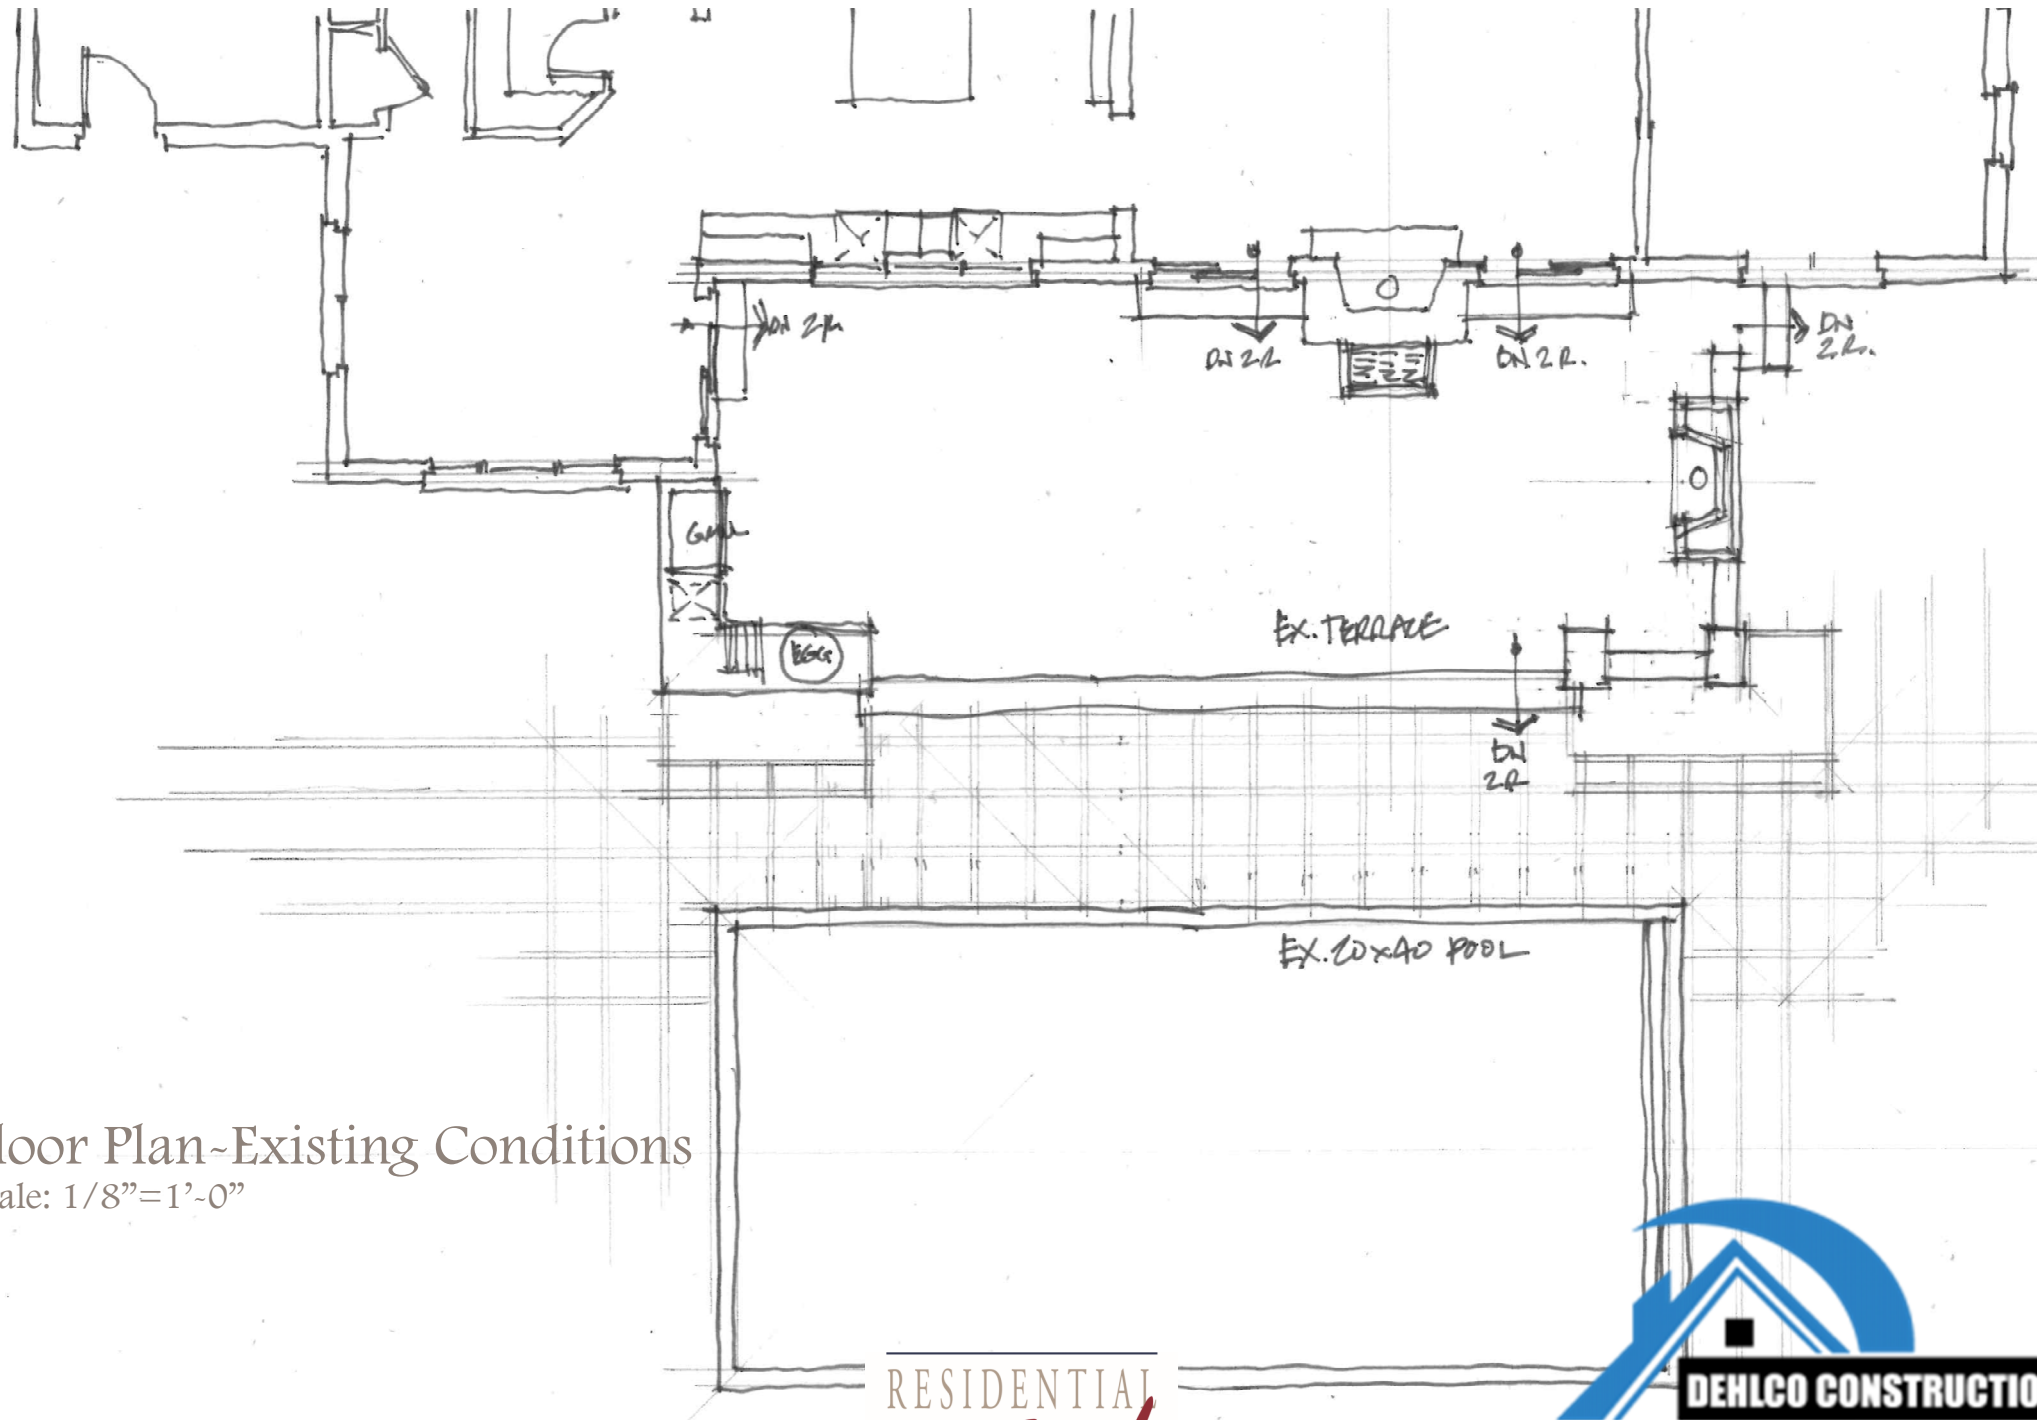

Floor Plan~Existing Conditions

Scale: 1/8"=1'-0"

RESIDENTIAL
Designed
SOLUTIONS

Inspired Ideas. Proven Plans.




LANDSCAPE PLAN

SCALE : 1"=20.0'



EXISTING PERMEABLE PAVEMENT
SURFACE TO BE EXTENDED TO
POOL HOUSE

8'-0" ±

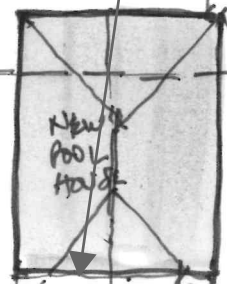

NEW
POOL
HOUSE

NEW
LANE



NEW
COVERED
PORCH

NEW
COVERED
PORCH

6'-0" ±


ALL EXISTING
LANDSCAPING,
HEDGES ALONG LOT
LINES, AND
PERMEABLE
PAVERS TO REMAIN



EXIST.
POOL


EXISTING
HOUSE

EX. DRIVE

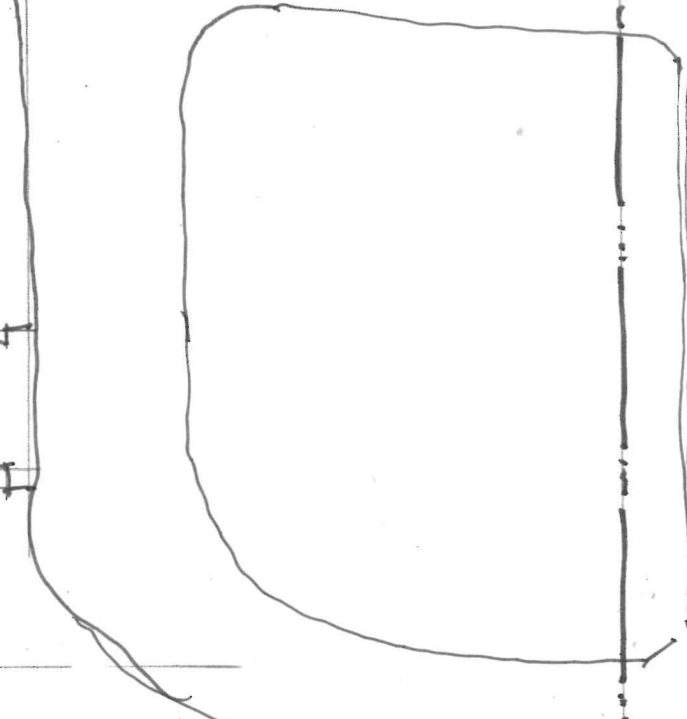

NEW FLOWER BED



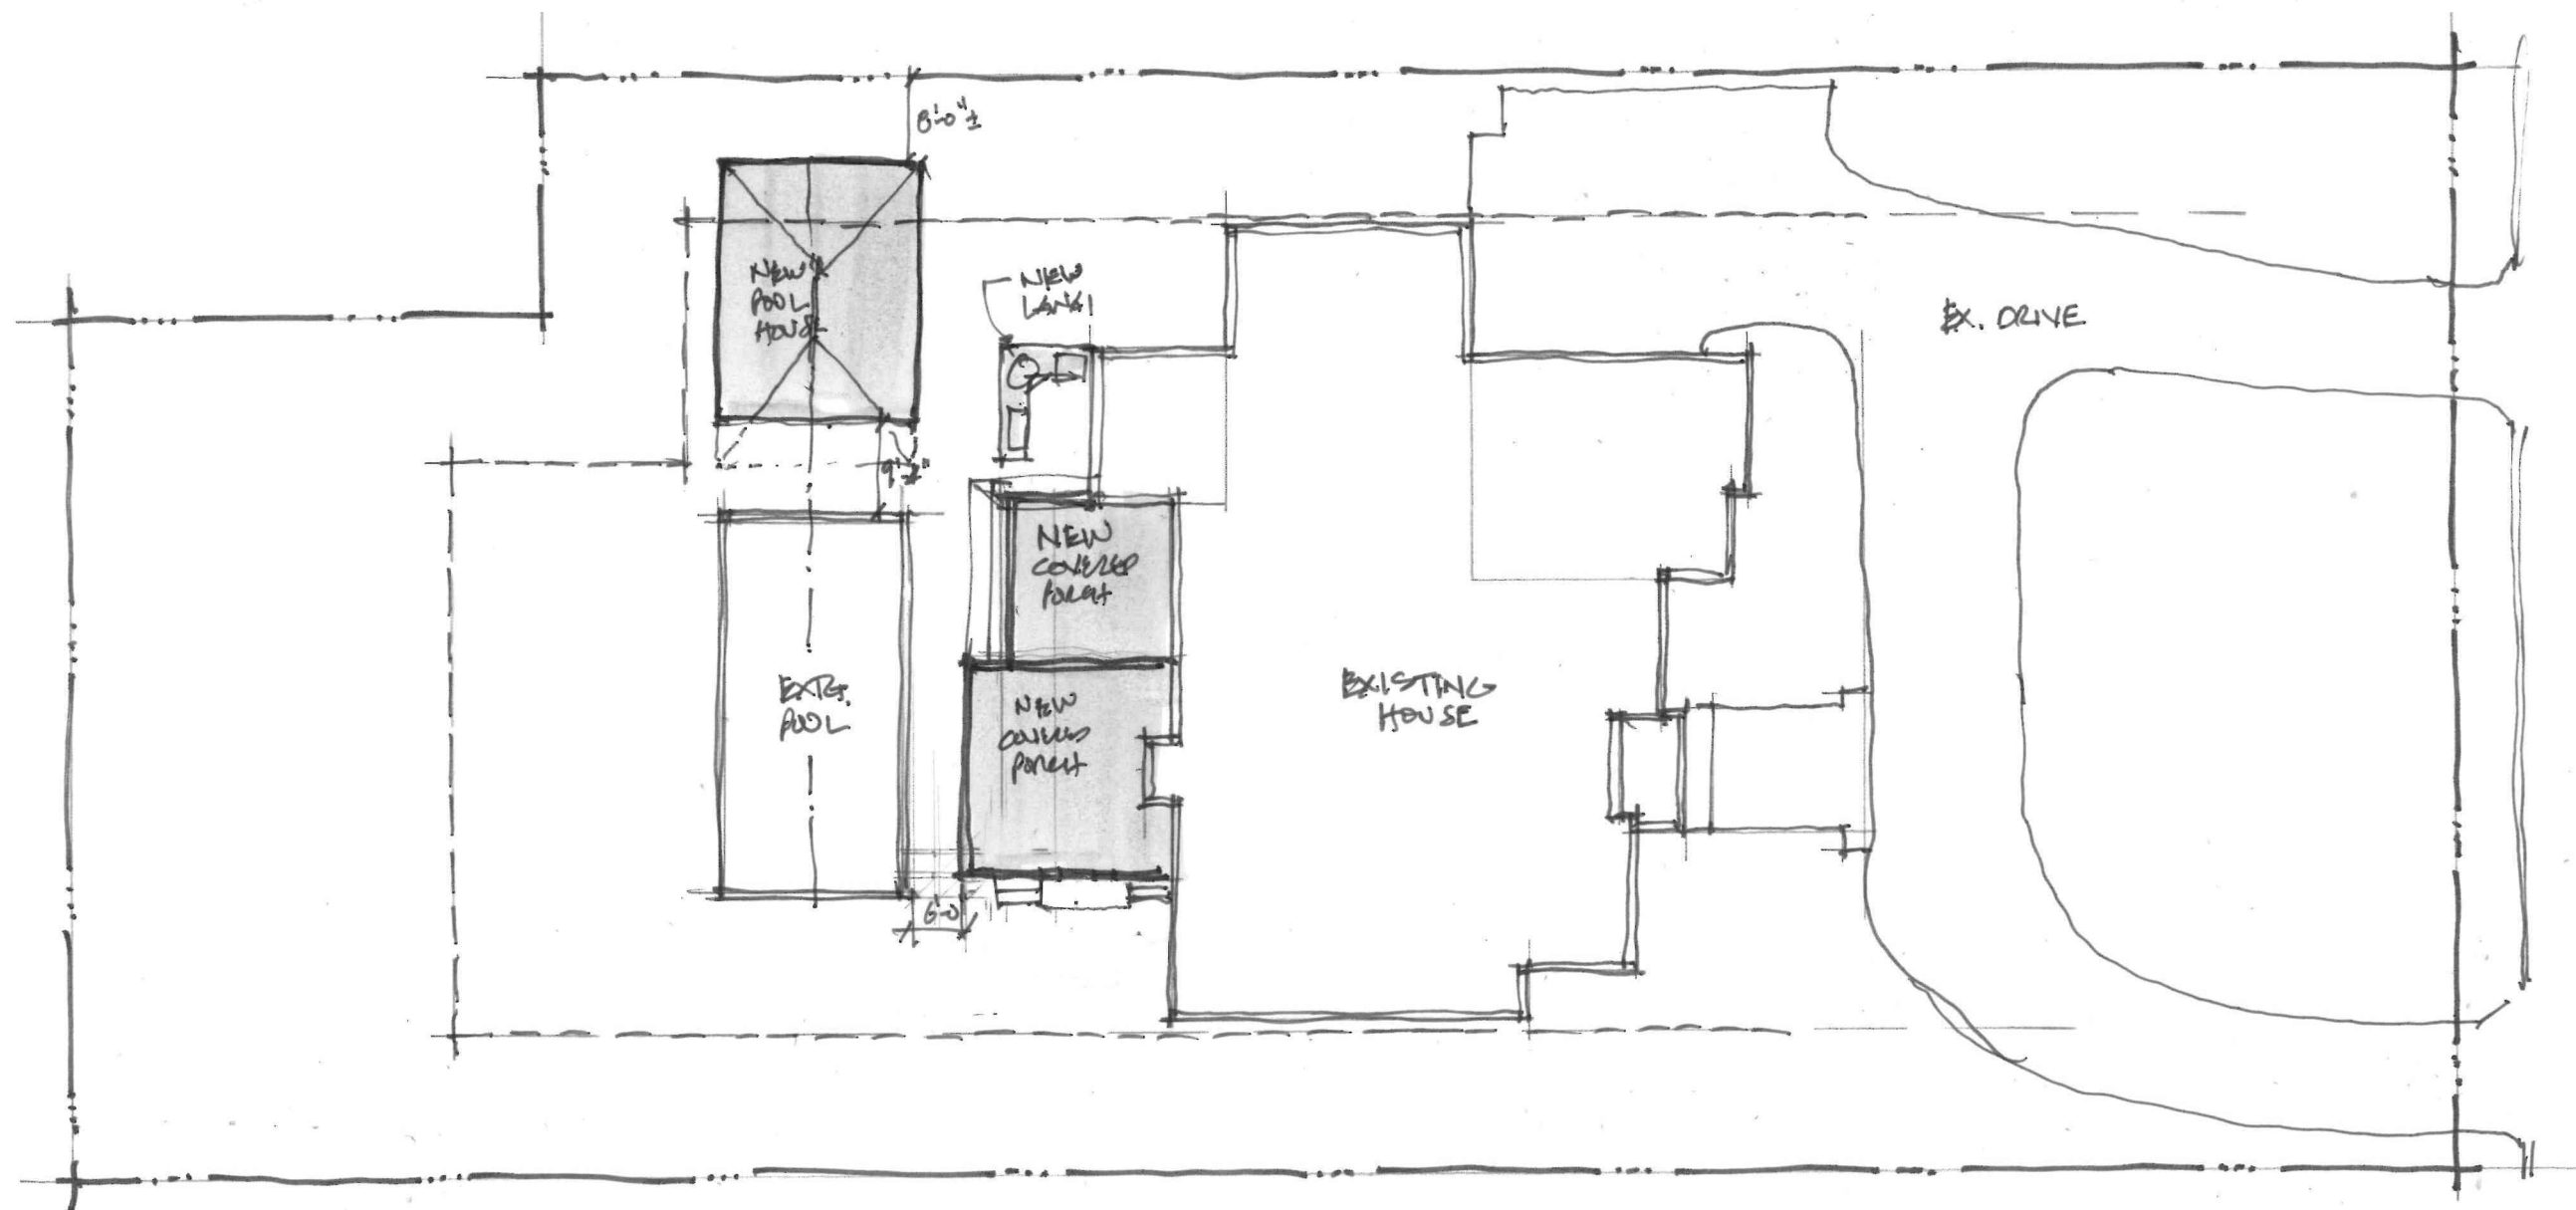

Site Study
Scale: 1"=20'-0"

