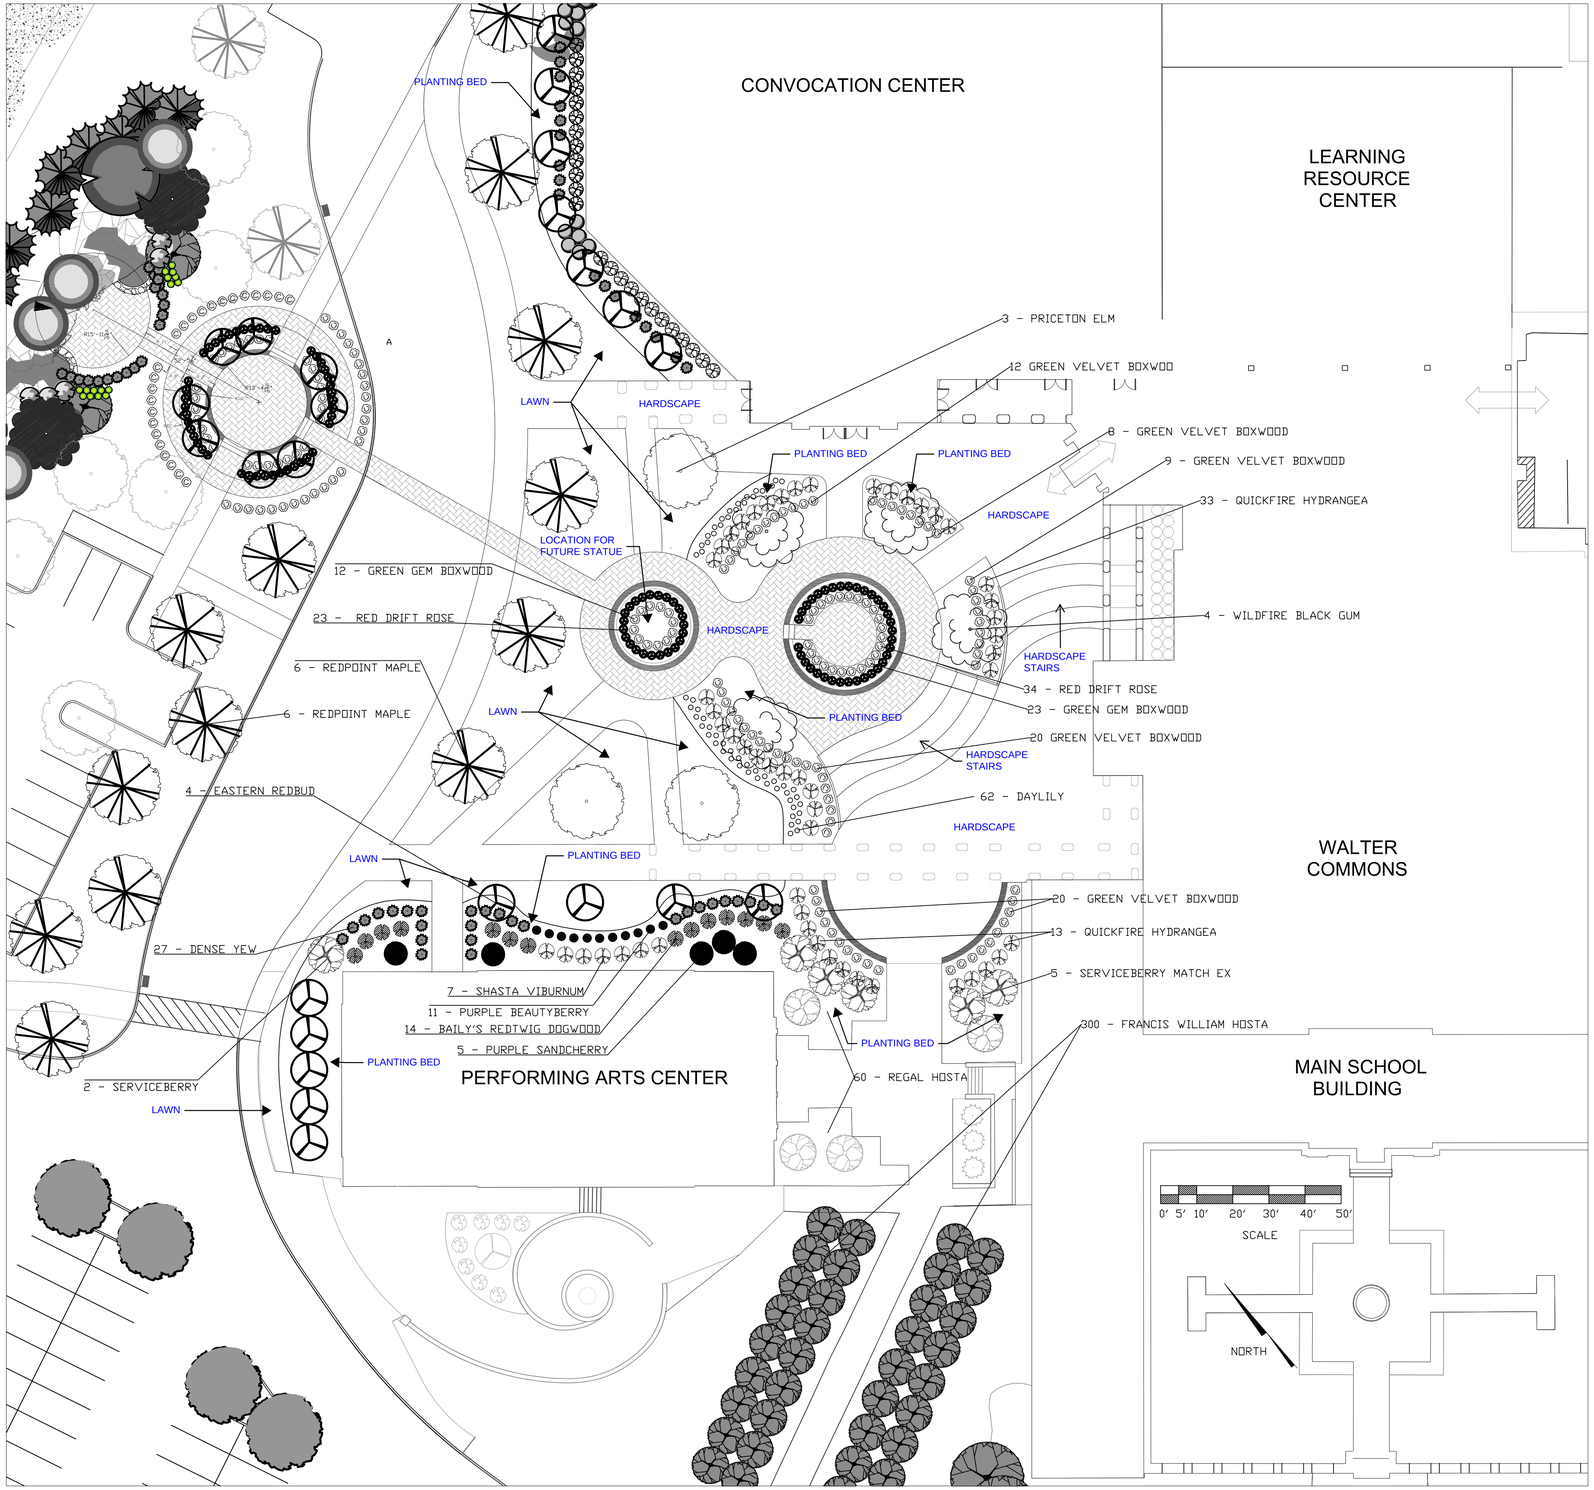

PLANTING SCHEDULE

COMMON NAME	BOTANICAL NAME	SIZE	QTY
SHADE TREES			
RED POINT MAPLE	ACER RUBRUM 'RED POINT'	2.5"	11
LONDON PLAINTRE	PLATINUS ACERFOLIA	2.5"	3
WILDFIRE BLACK GUM	NYSSA SYLVATICA 'WILDFIRE'	2"	4
ORNAMENTAL TREES			
AUTUMN BRILLIANCE SERVICEBERRY	AMELANCHIER CANADENSIS	7'	6
SHRUBS			
QUICKFIRE HYDRANGEA	HYDRANGEA PAN ' QUICKFIRE'	#5 - 24"	46
GREEN VELVET BOXWOOD	BUXUS X 'GREEN VELVET'	#3 - 18"	69
GREEN GEM BOXWOOD	BUXUS X 'GREEN GEM'	#3 - 18"	8
RED DRIFT ROSE	ROSA 'DRIFT'	#3 - 18"	57
SHASTA VIBURNUM	VIBURNUM PLICATA 'SHASTA'	#5 - 24"	7
PURPLE BEAUTYBERRY	CALLICARPA DICHOTOMA	#3 - 18"	11
PURPLE SANDCHERRY	PRUNUS CISTENA	#5 - 24"	5
DENSE YEW	TAXUS X MEDIA DENSIFORMIS	#5 - 24"	4
PERINNEALS			
FRANCIS WILLIAM HOSTA	HOSTA	#1	300
REGAL HOSTA	HOSTA	#1	60
HAPPY RETURNS DAYLILY	HEMEROCALIS	#1	62

REVISIONS	BY

landscape architecture
site planning
construction management
1735 Dualface Park Avenue
Oakland, California 94612
(510) 268-0324
Oakland Design Associates

DRAWN
CHECKED
DATE
SCALE
JOB NO.
SHEET
OF

THIS DRAWING IS THE EXCLUSIVE PROPERTY OF OAKLAND DESIGN ASSOCIATES AND SHALL NOT BE REPRODUCED, TRANSFERRED, OR OTHERWISE USED WITHOUT THEIR WRITTEN PERMISSION