394 S. COLUMBIA AVE.

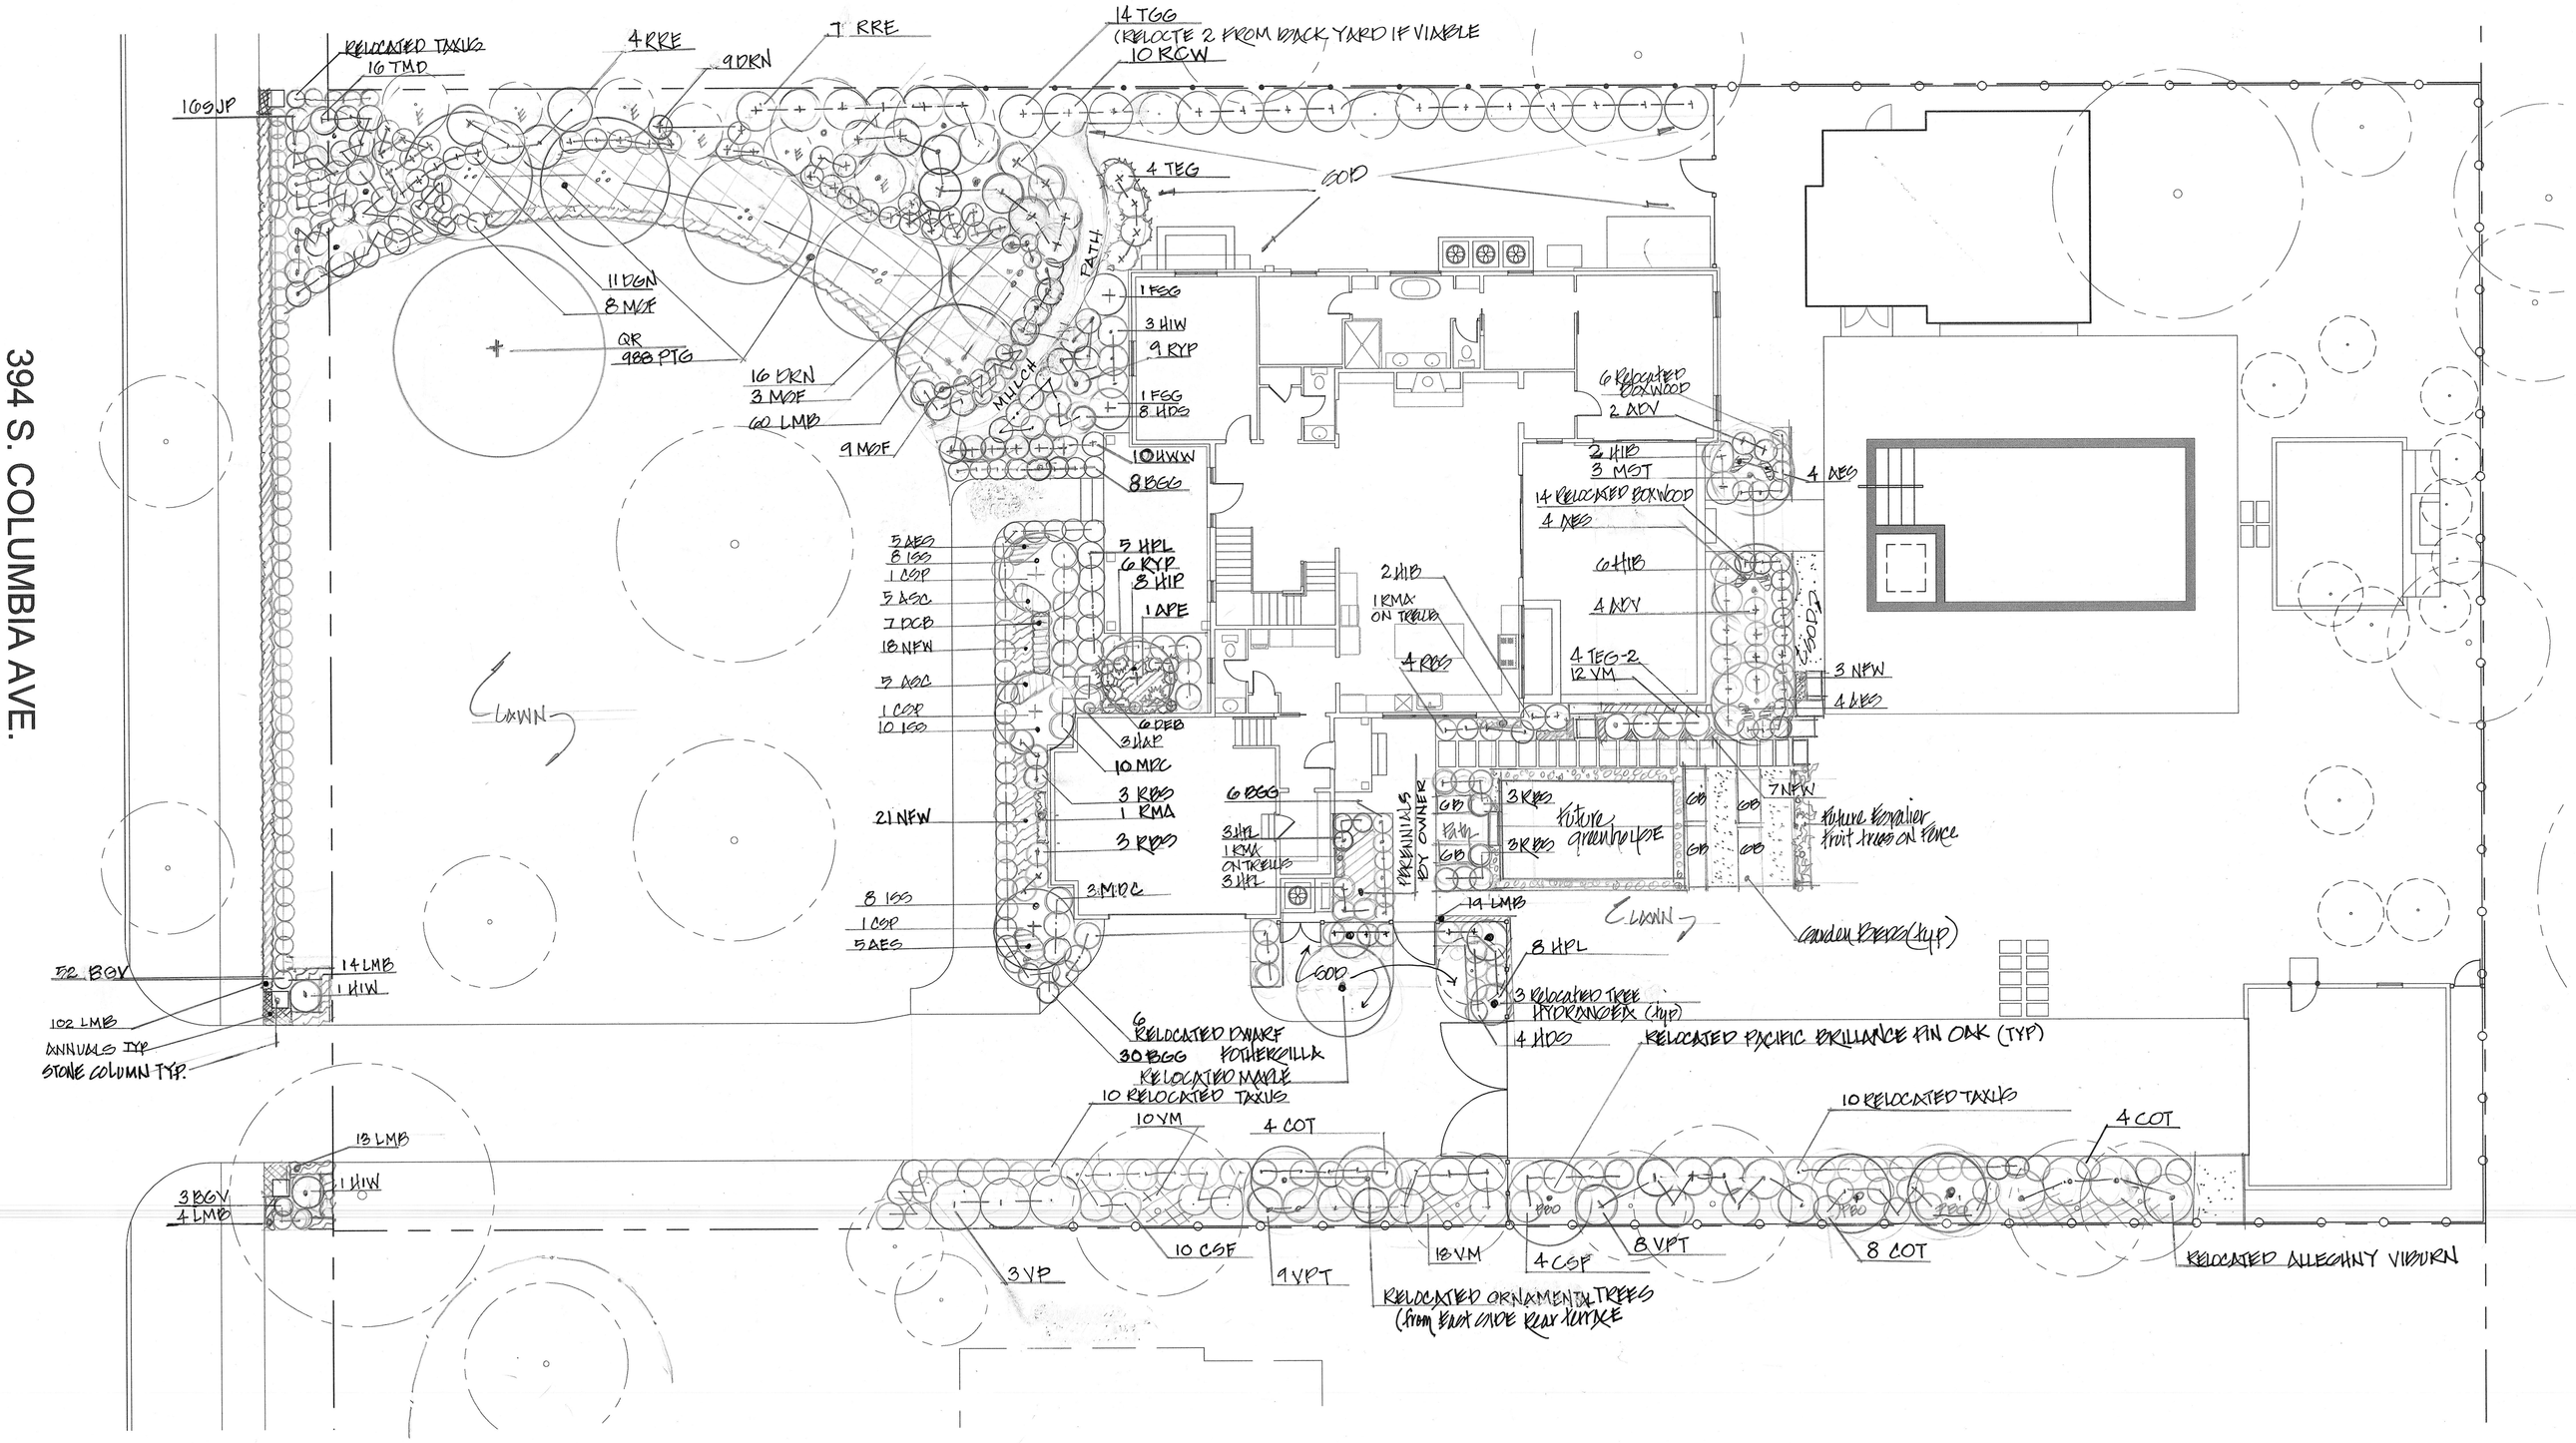

PLANTING PLAN

SCALE: 1" = 10'-0"

0 5' 10' 20' N

MKSK

Landscape Architecture
Urban Design
Planning

462 SOUTH LUDLOW ALLEY
COLUMBUS, OH 43215
614.621.2796 MKSKSTUDIOS.COM

client / owner
Michael Glimcher

project name
GLIMCHER RESIDENCE

project address
394 COLUMBIA AVE.
BEXLEY, OHIO
43209

consultant 1
Name
Street Address 1
Street Address 2
City, State, Zip Code
p 123 456.7890

consultant 2
Name
Street Address 1
Street Address 2
City, State, Zip Code
p 123 456.7890

consultant 3
Name
Street Address 1
Street Address 2
City, State, Zip Code
p 123 456.7890

consultant 4
Name
Street Address 1
Street Address 2
City, State, Zip Code
p 123 456.7890

consultant 5
Name
Street Address 1
Street Address 2
City, State, Zip Code
p 123 456.7890

SITE PLAN

revision	date	issued
1	XX.XX.XXXX	SET NAME

seal

issue date 09.14.2023

project number c23300

sheet name
PLANTING PLAN

sheet number
L1.01