JULIET BULLOCK ARCHITECTS
1182 WYANDOTTE RD
COLUMBUS OH 43212
614-935-0944

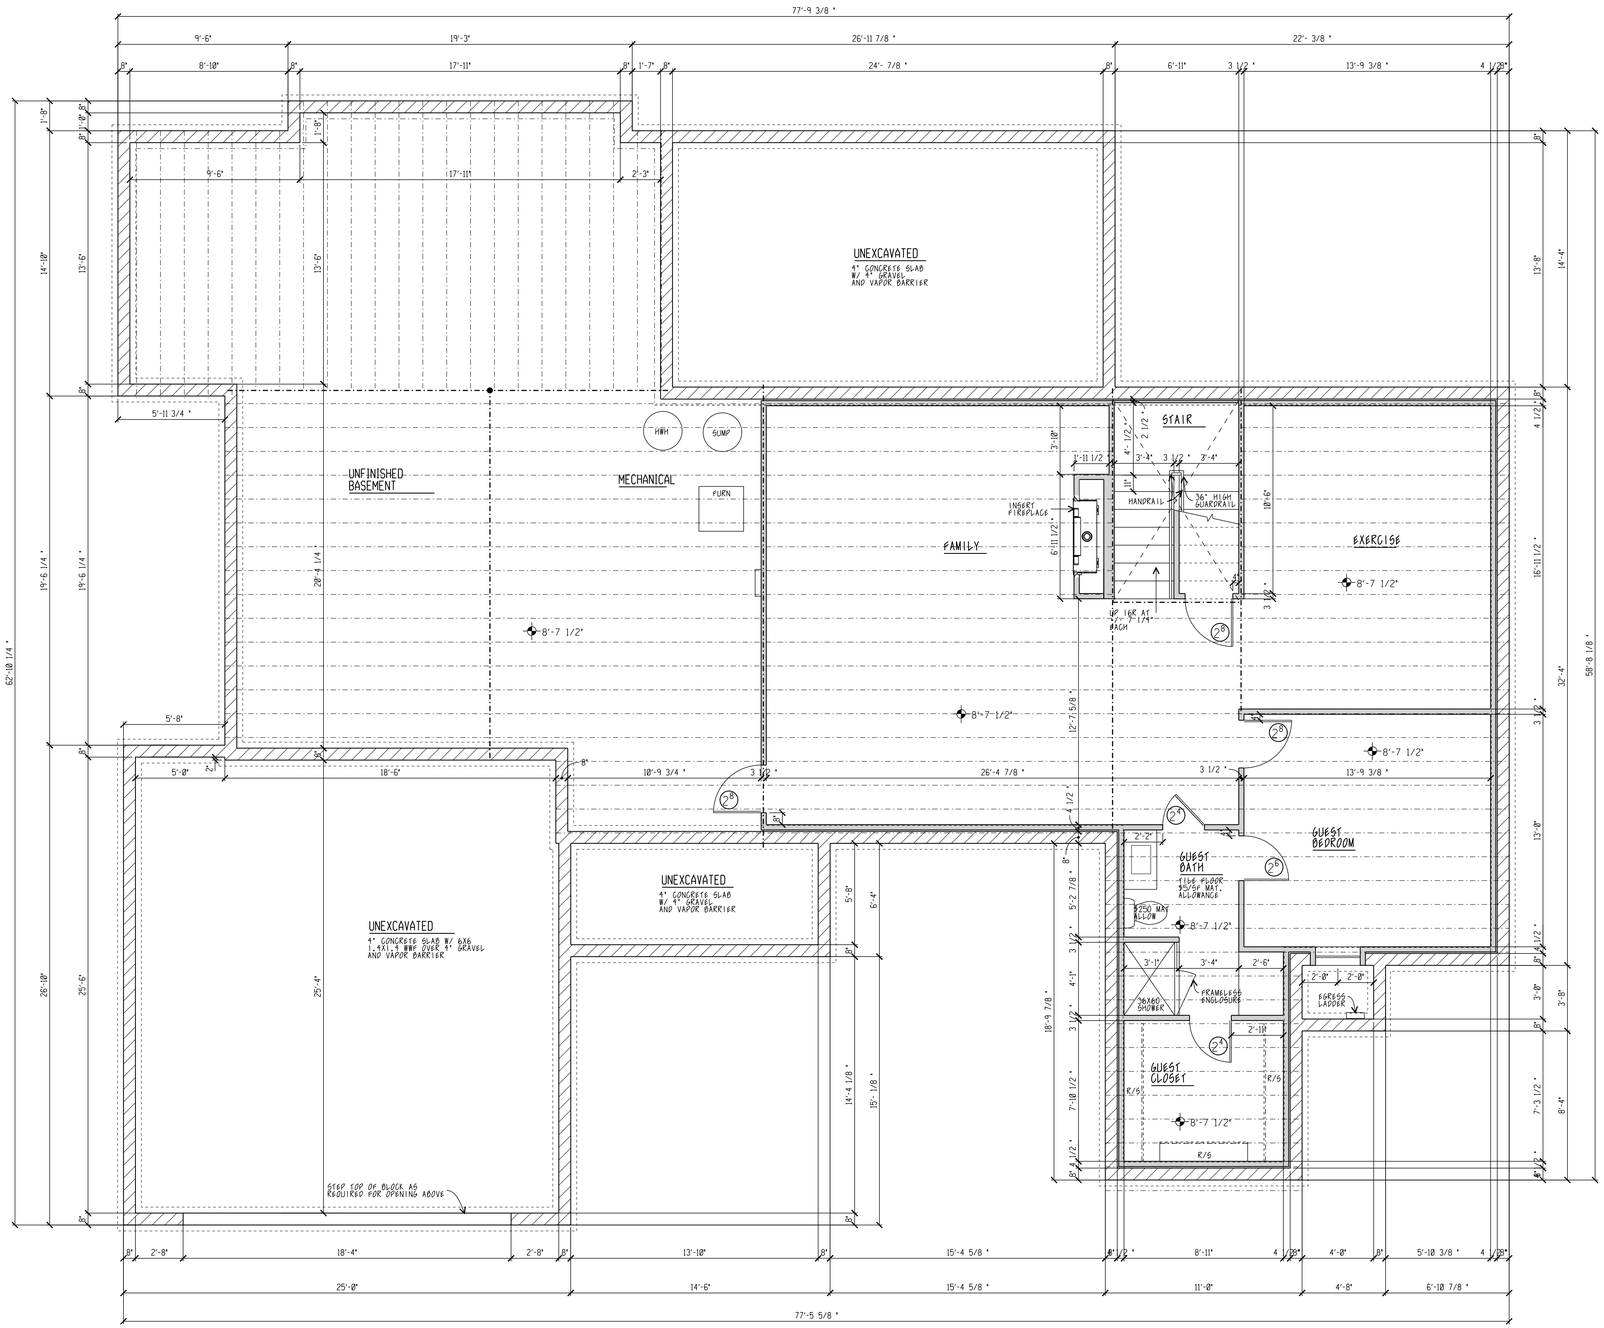

9/7/2020

PROPOSED
BASEMENT/FOUNDATION PLAN

SCALE: 1/4" = 1'-0"

NORTH

DEPEW RESIDENCE
476 N PARKVIEW AVENUE
COLUMBUS OHIO

SHEET 2