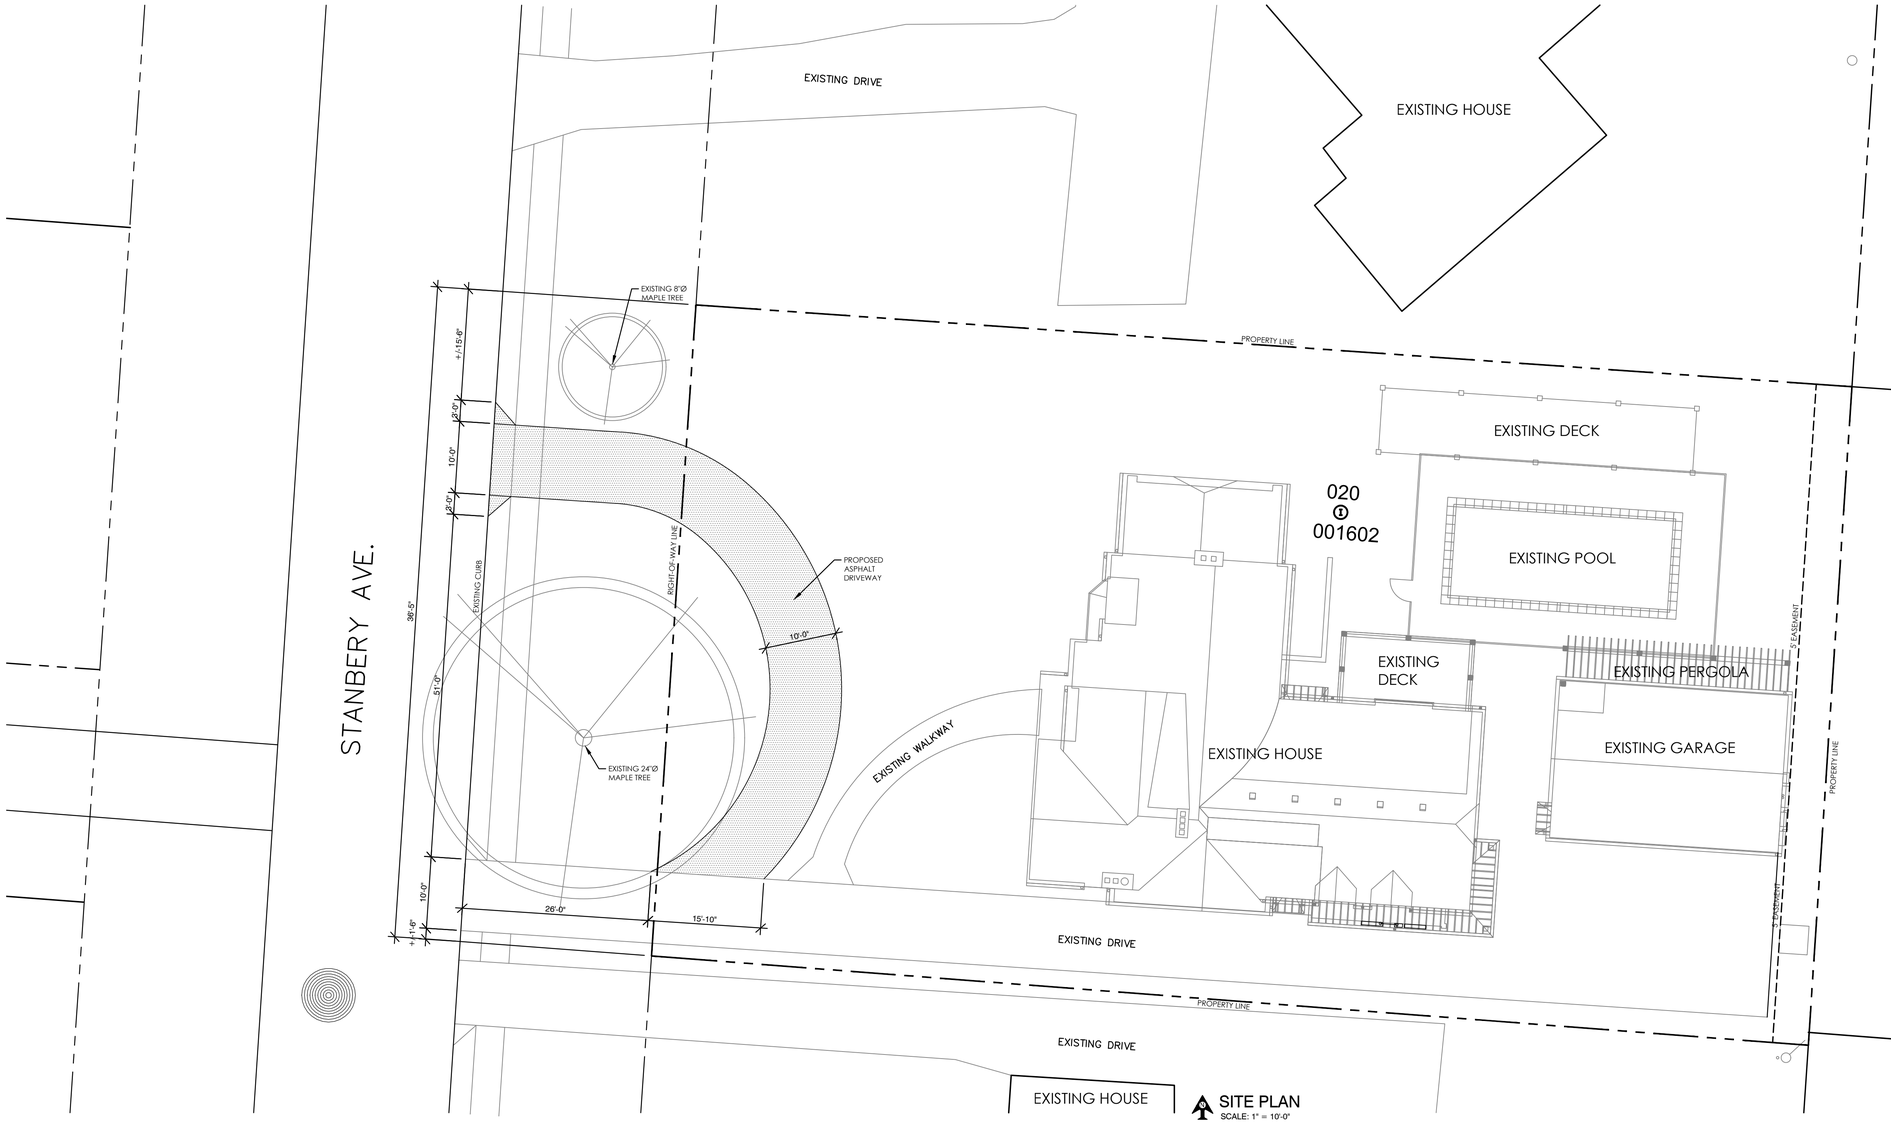

SITE PLAN
SCALE: 1" = 10'-0"

ARKETICS
DESIGN PROFESSIONALS
3189 MOUNTVIEW ROAD
COLUMBUS, OHIO 43221
eric@arketics.com
www.arketics.com

This document contains proprietary information and is the intellectual property of Eric Haddox, P.E. This document may be used/reproduced solely as the instruments of service for the specific project listed herein. Any reproduction or reuse of these documents or portions thereof for any other purposes is strictly prohibited without the prior expressed written authorization from Eric Haddox, P.E.

QUIGLEY RESIDENCE

124 STANBERY AVENUE
BEXLEY, OHIO 43229

ISSUE DATE:
9-10-2020

REV#	DATE	DESCRIPTION

STATE OF OHIO
ERIC D. HADDOX
E-68029
REGISTERED
PROFESSIONAL ENGINEER

PROJECT NO:
19-080

C1-1