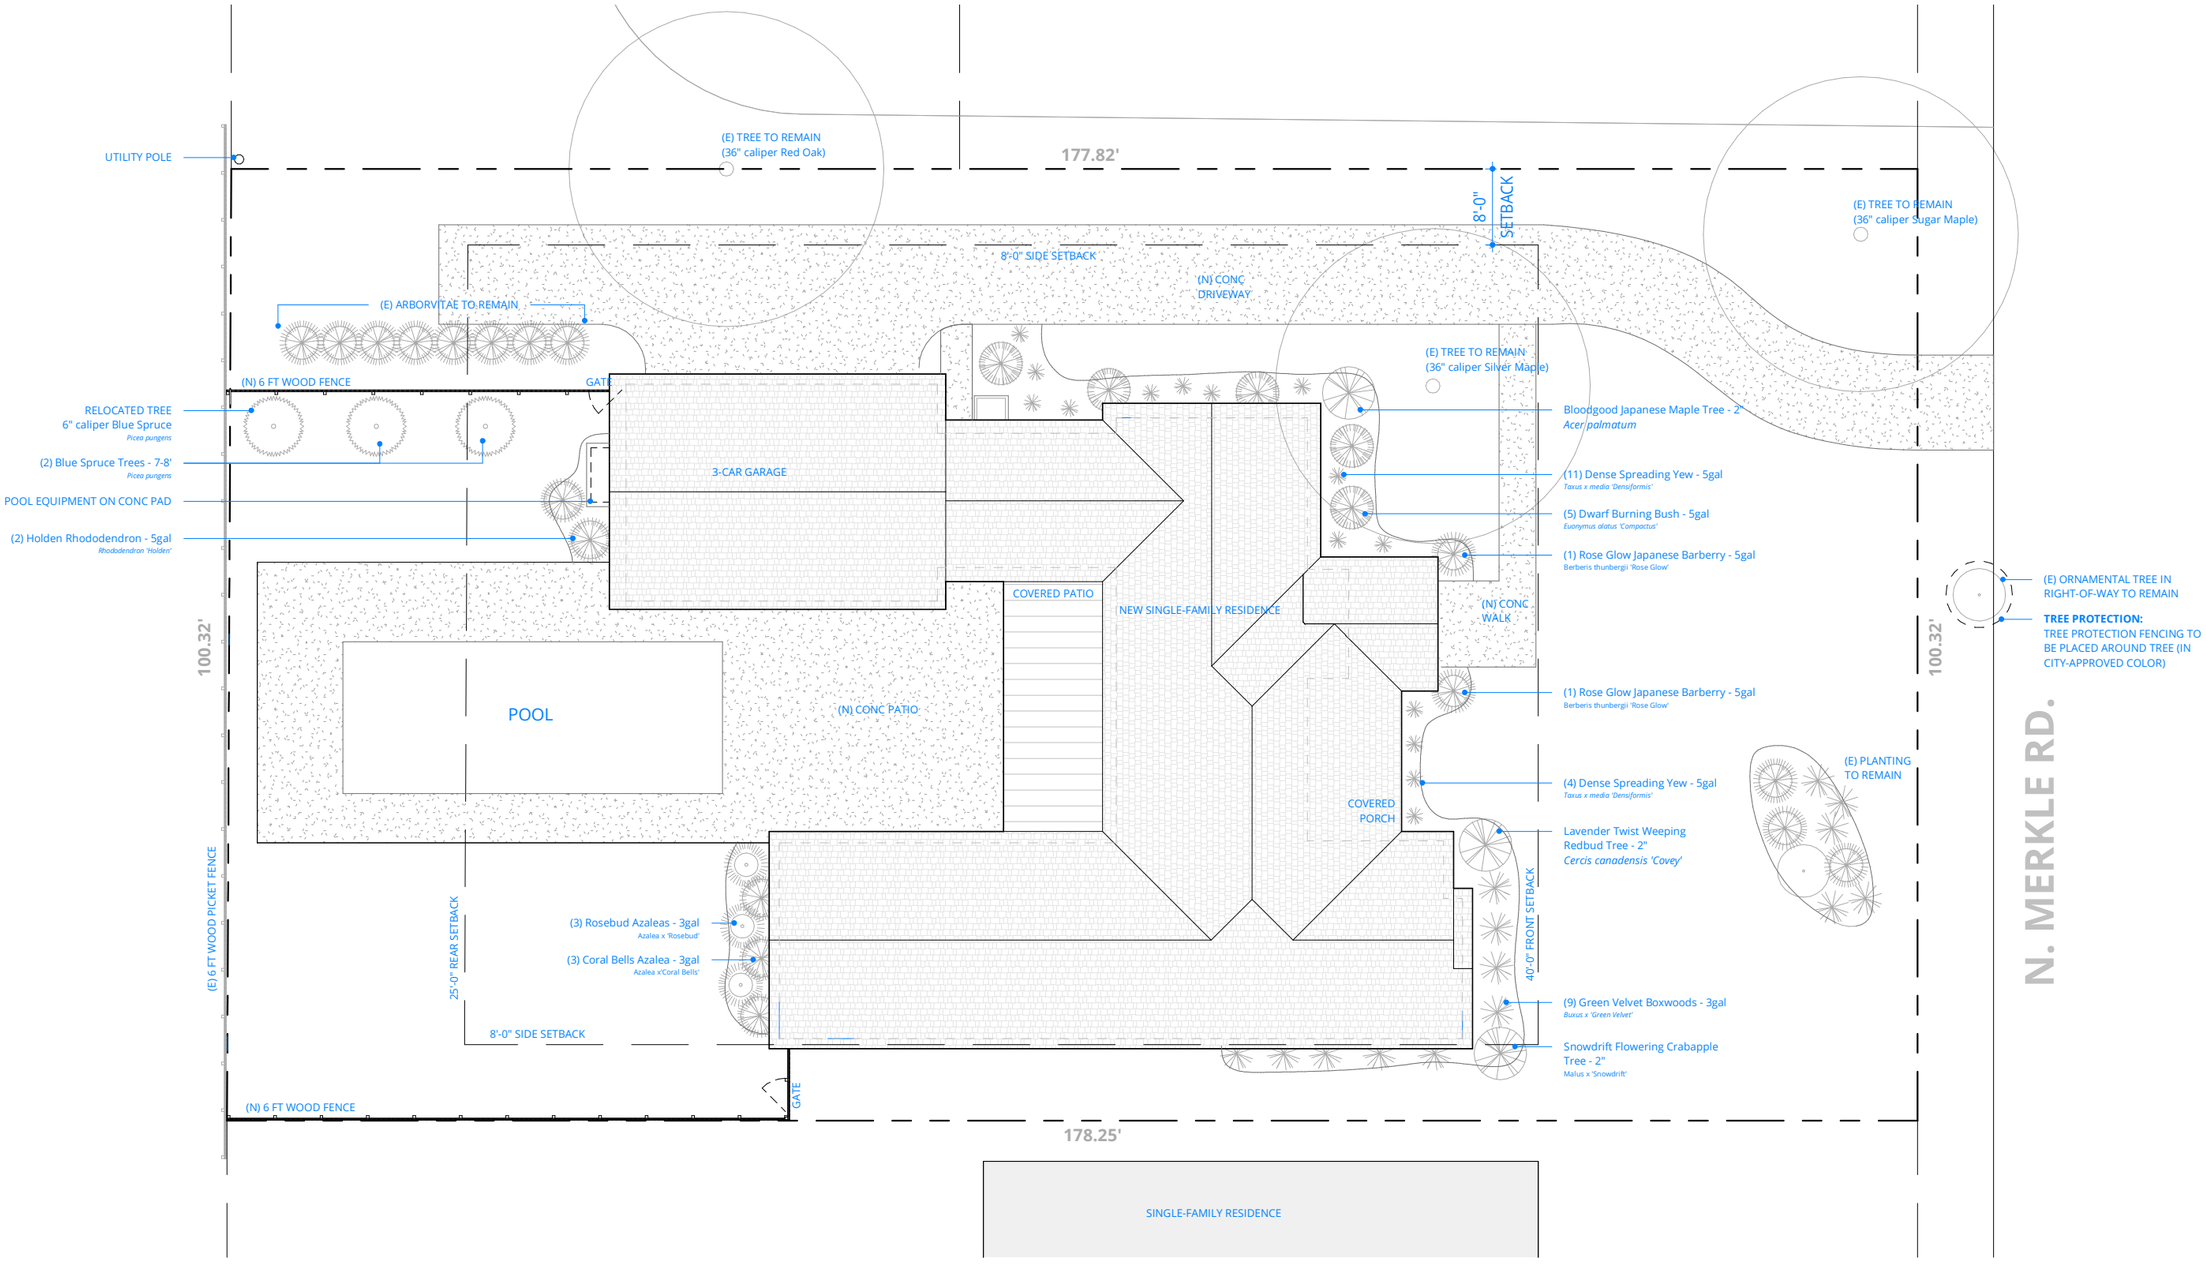

LANDSCAPE SITE PLAN

1/16" = 1'-0"

0' 4' 8' 16' 32'

MERKLE RESIDENCE

07/08/20

YR ARCHITECTURE + DESIGN