




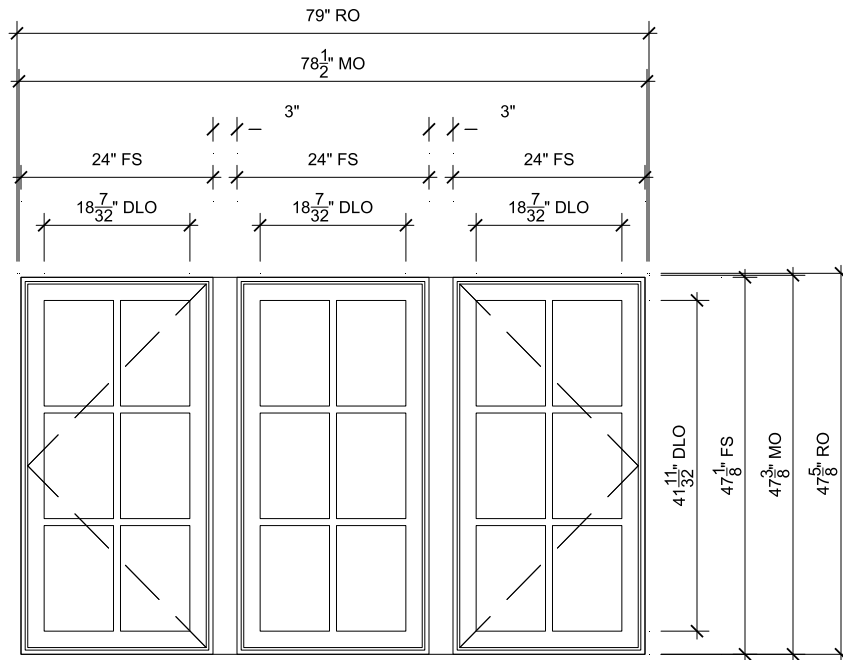

01

SCALE: 1/2" = 1'-0"

SPECIFICATIONS

Line #: 1

Qty: 1

Mark Unit: None

Product Line: Ultimate

Unit Description: Marvin Assembly

Rough Opening: 79" X 47 5/8"

Frame Size: 78" X 47 1/8"

Masonry Opening: 78 1/2" X 47 3/8"

Exterior Finish: Clad Color

Species: Pine

Interior Finish: Bare

Unit Type: [A1] Casement, Left Hand,

[A2] Casement, Stationary,

[A3] Casement, Right Hand

Call Number: CN2448

Glass Information: IG - 3/4", Low E2 w/Argon, Black

Divider Type: 7/8" Rectangular SDL W/ Spacer - Black

Hardware Type: [A1/A3] Folding Handle, No Sash Travel Limiter,
[A2] None

Screen Type: [A1/A3] Aluminum Screen, [A2] None

Hardware Color: [A1/A3] White,
[A2] None

Jamb Depth: 4 9/16"

Exterior Casing: Casing Type : None

Subsill: Subsill Type : None



PROJ/JOB: STONE PILLAR CONSTRUCTION / 197 S. Cassingham Road

DIST/DEALER: APCO WINDOW & DOOR

DRAWN: MARK MASON

QUOTE#: QSXPFY

PK VER: 0004.16.01

CREATED: 07/22/2025

REVISION:






SHEET

1

OF 1





A.P.B





~~NO VARIANCE REQUIRED~~

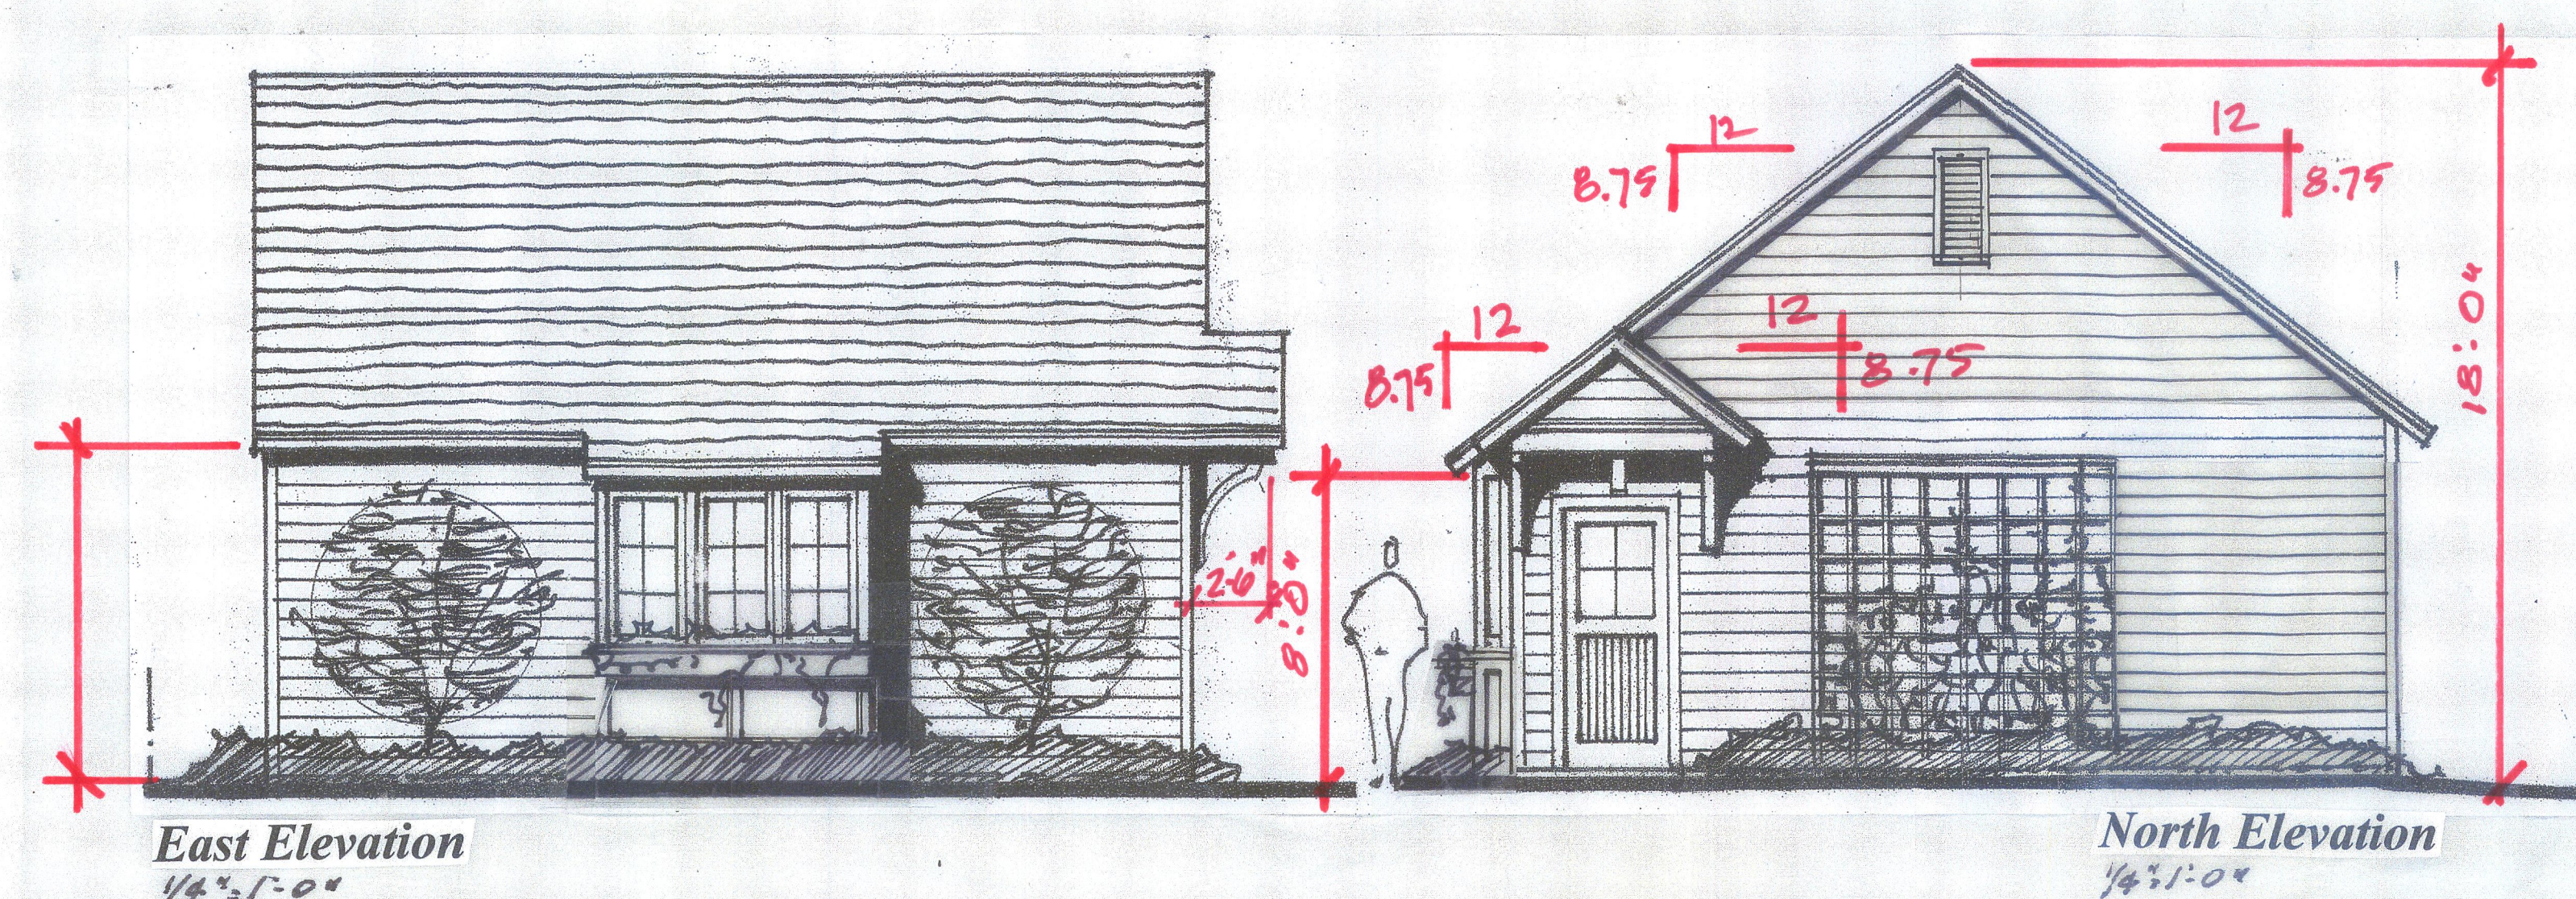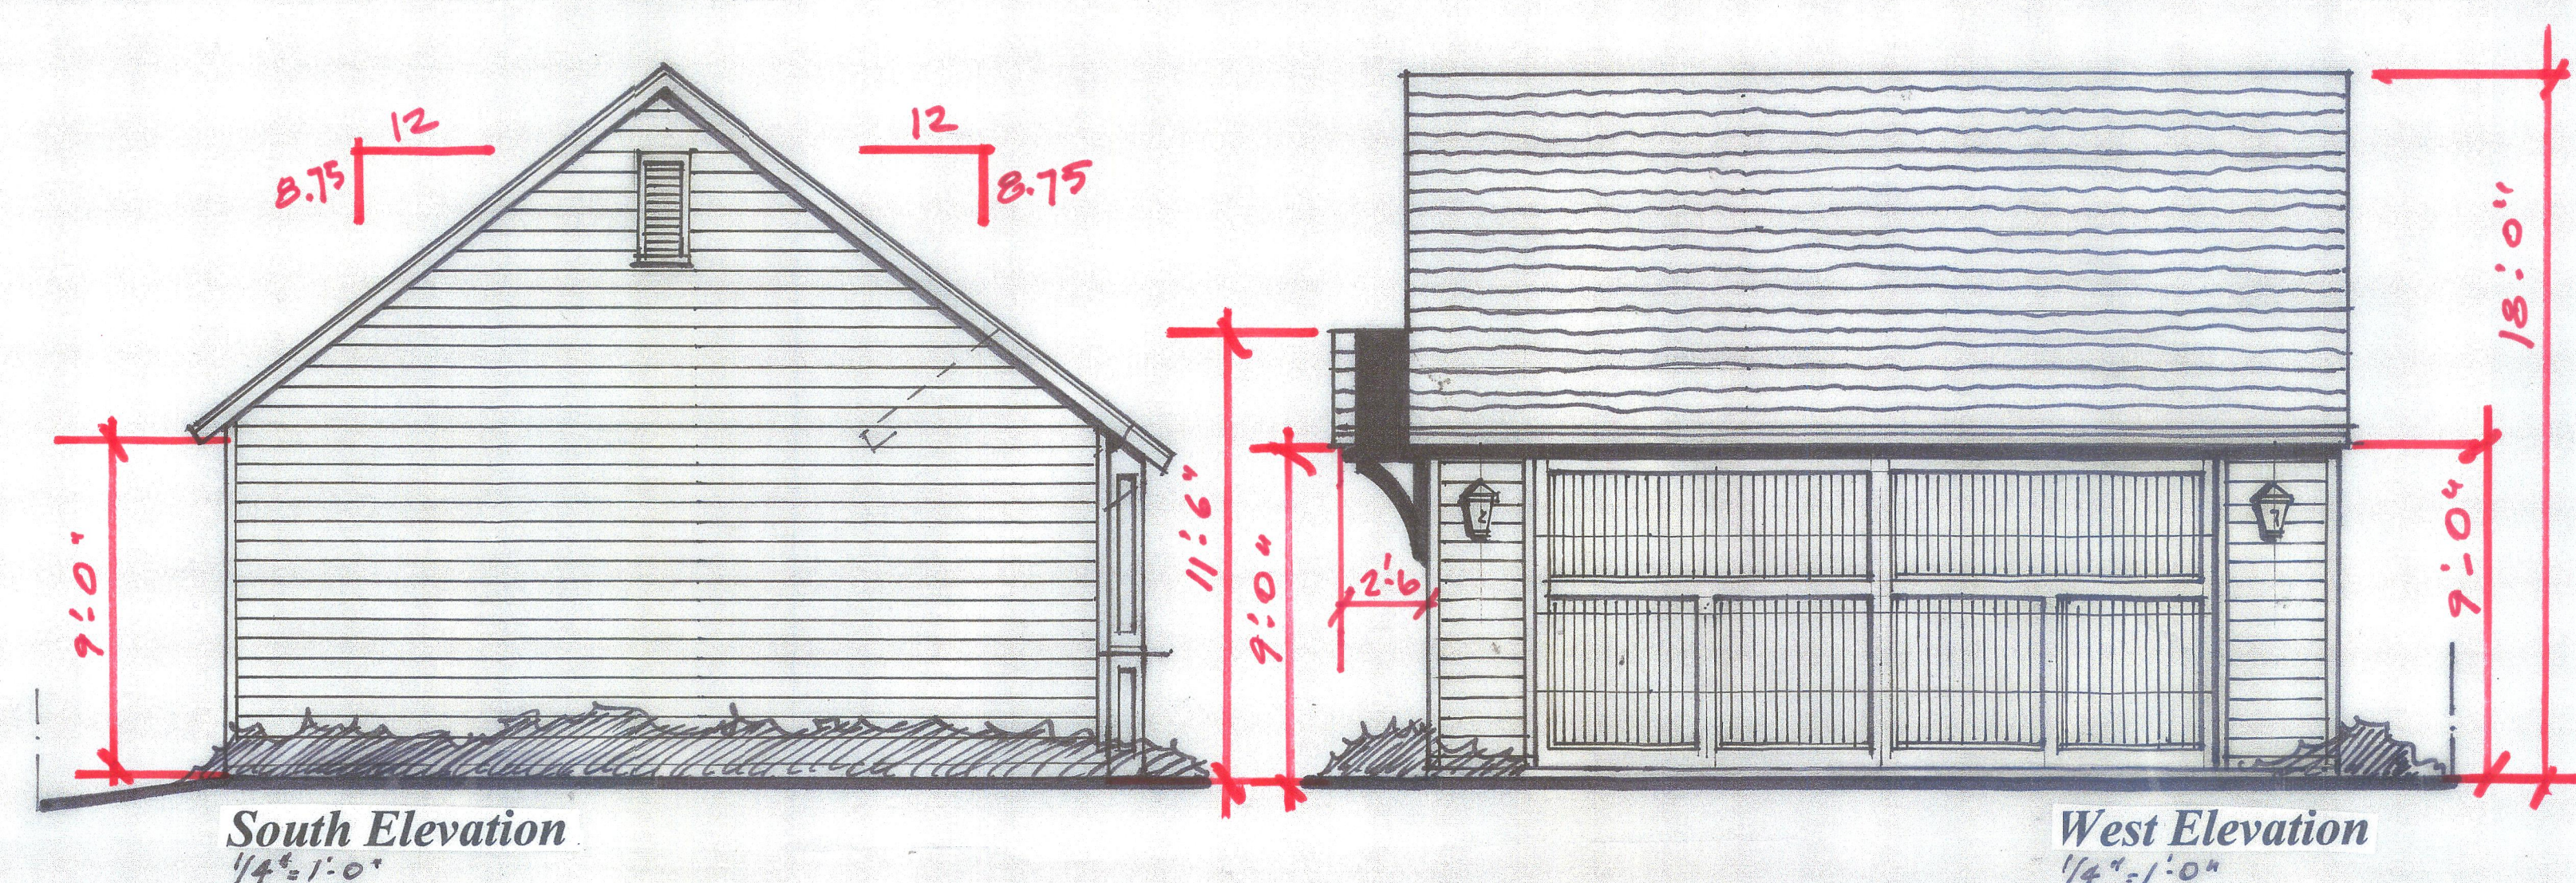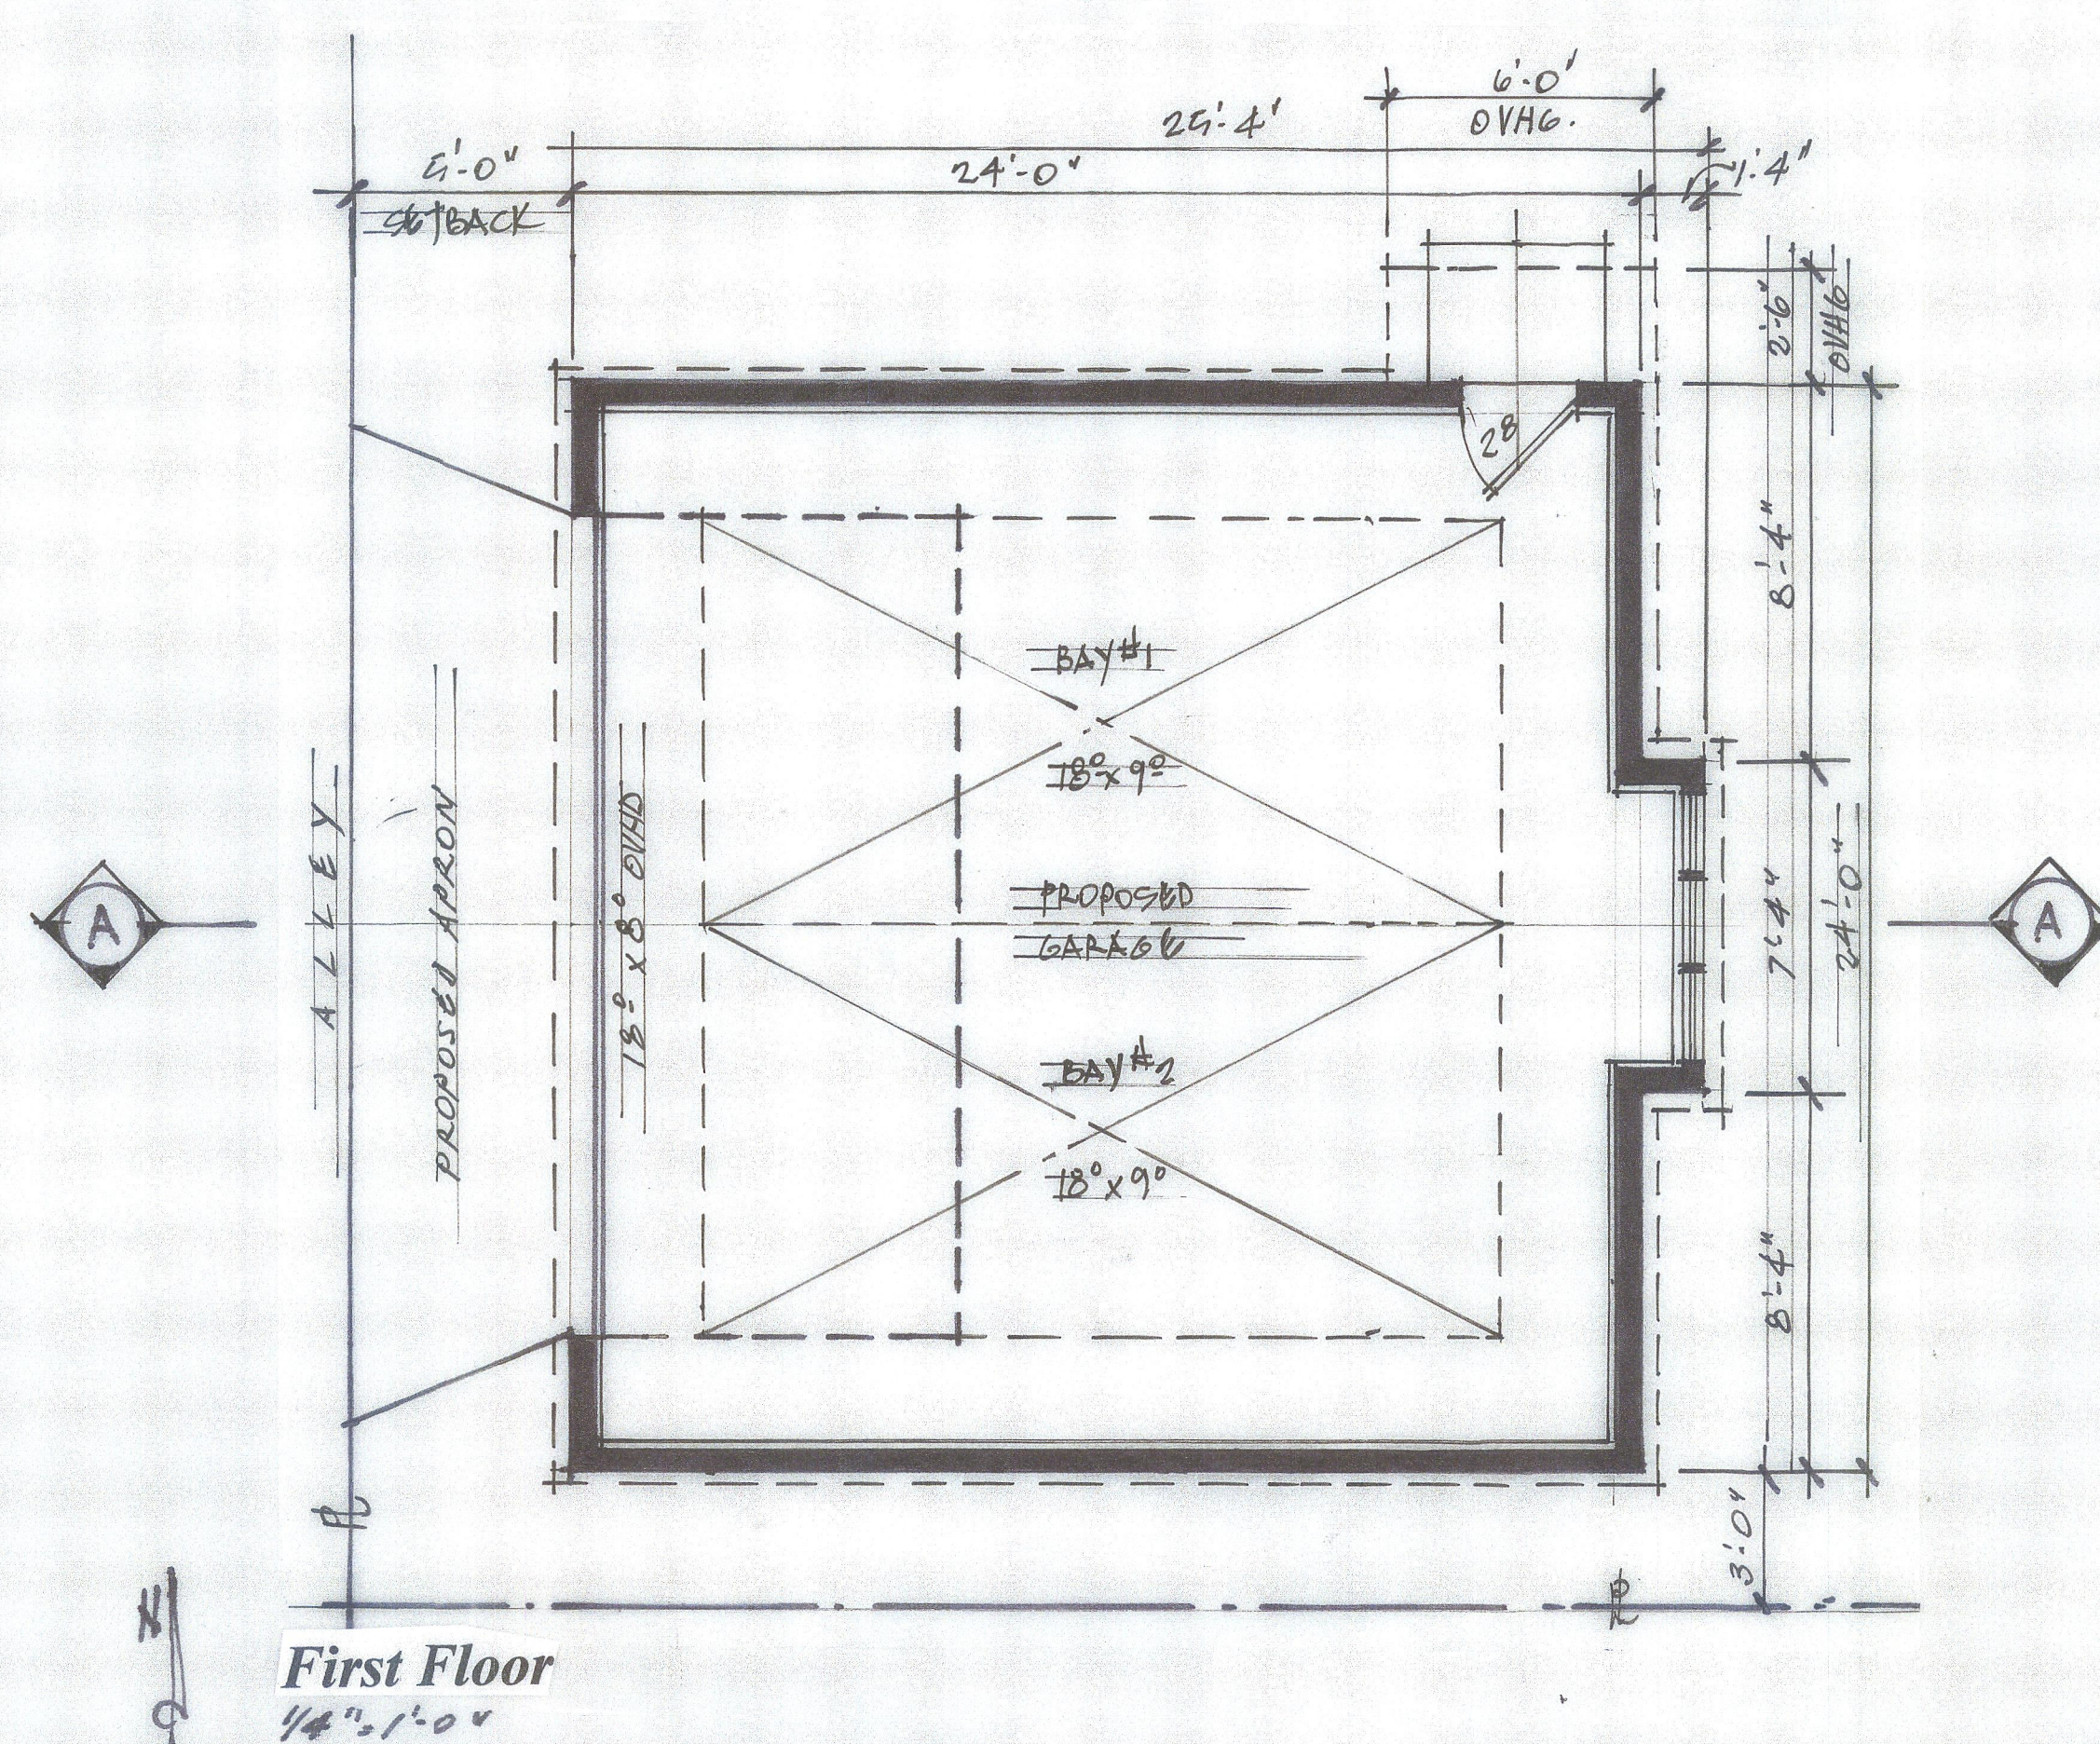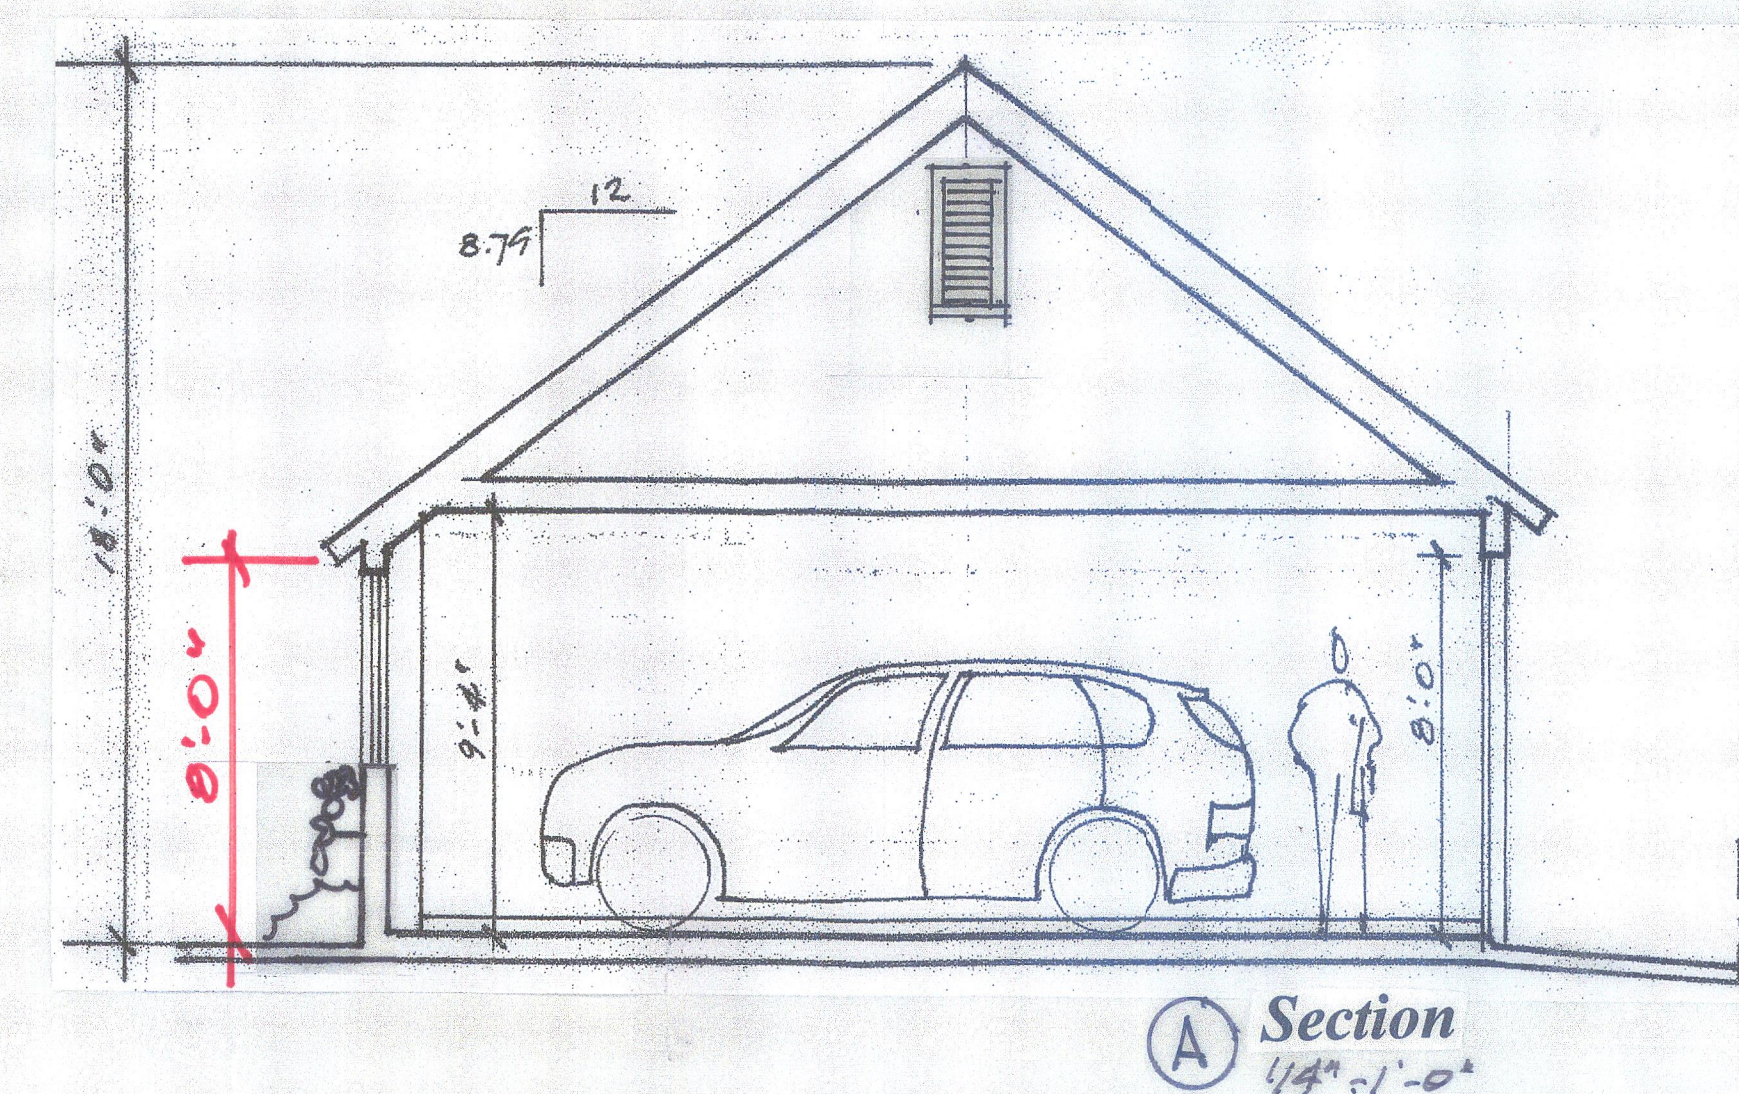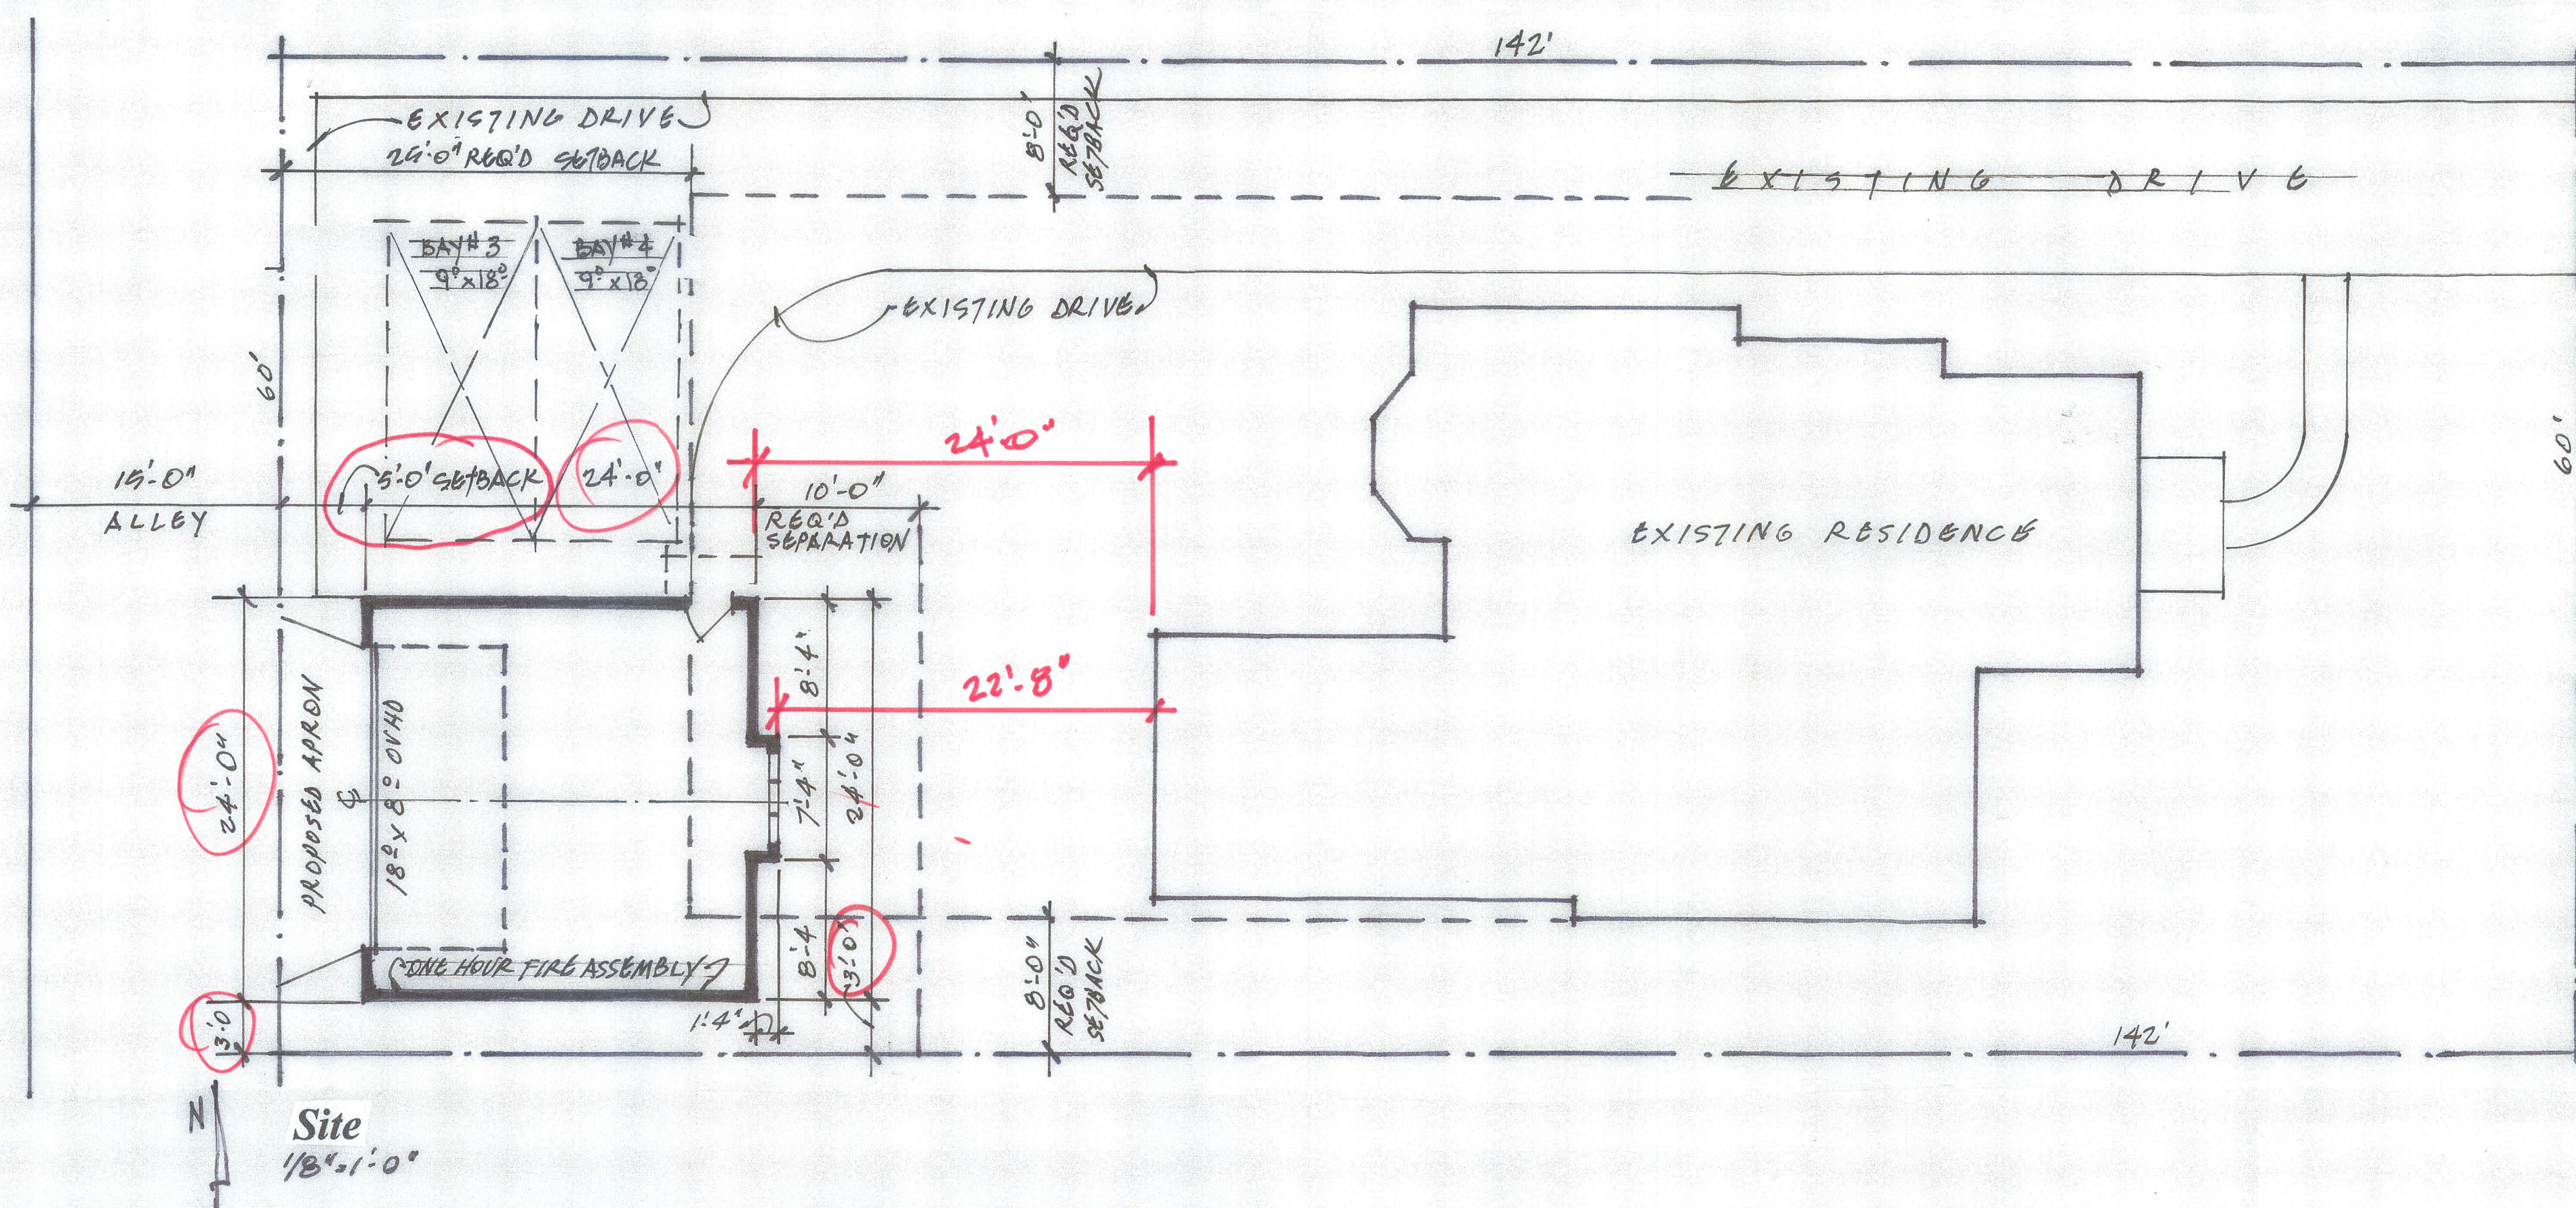



Residential Design
Gardner Residence
197 South Cassingham Road
Bexley, Ohio
MAY 10, 2009

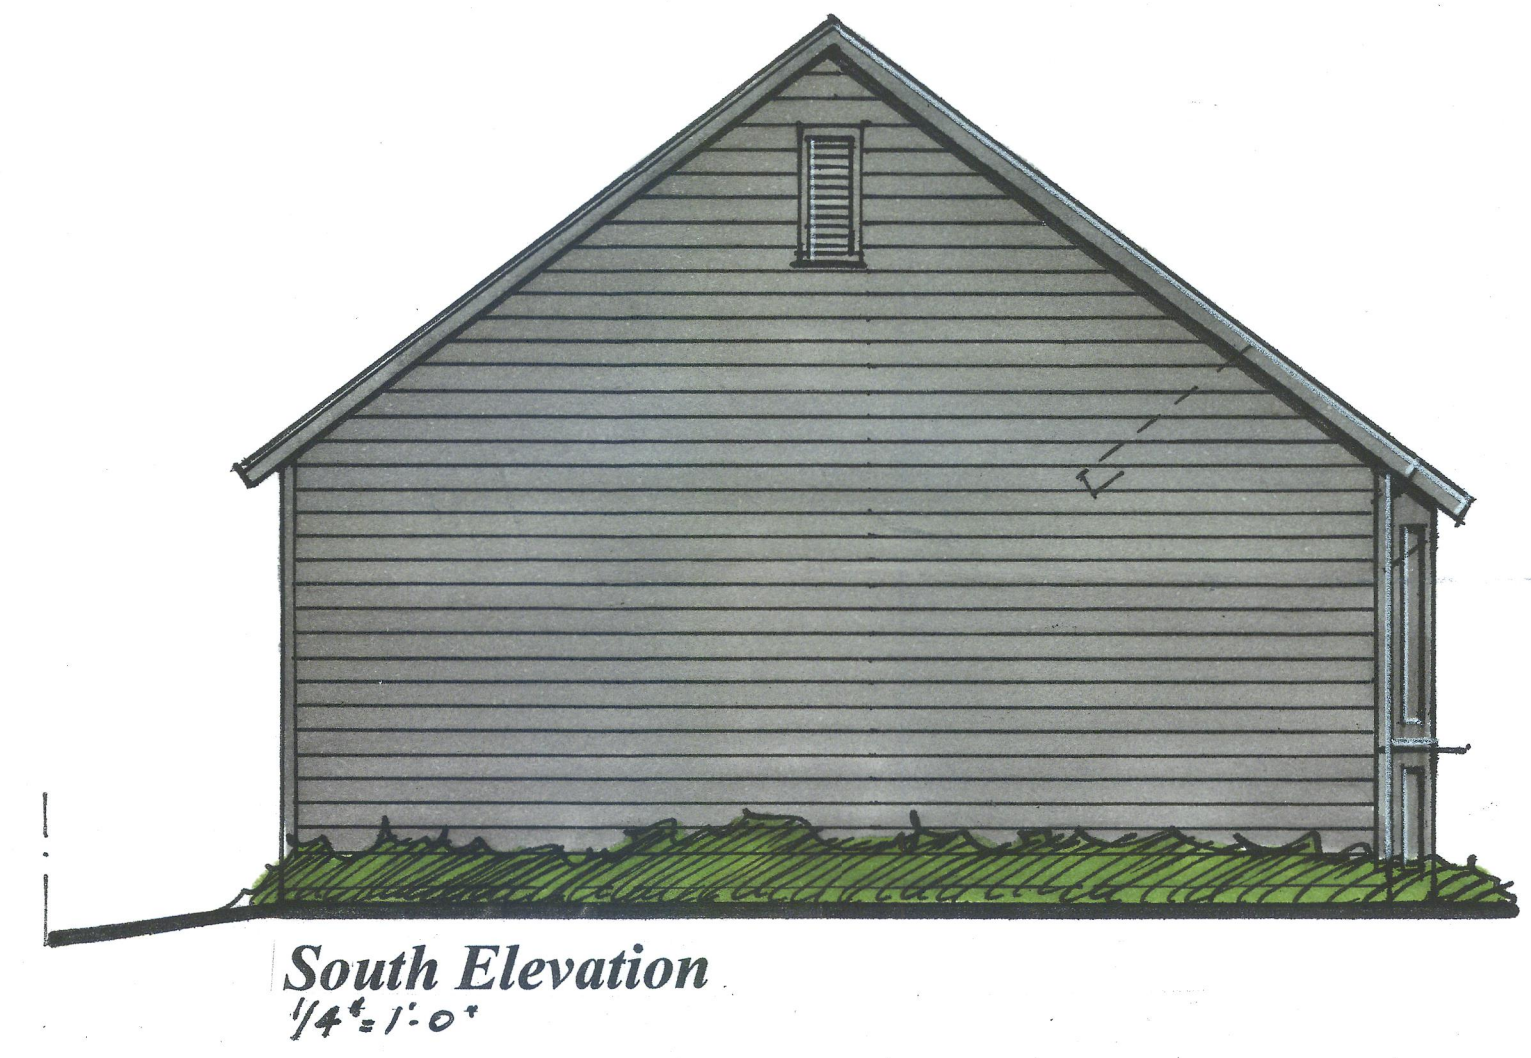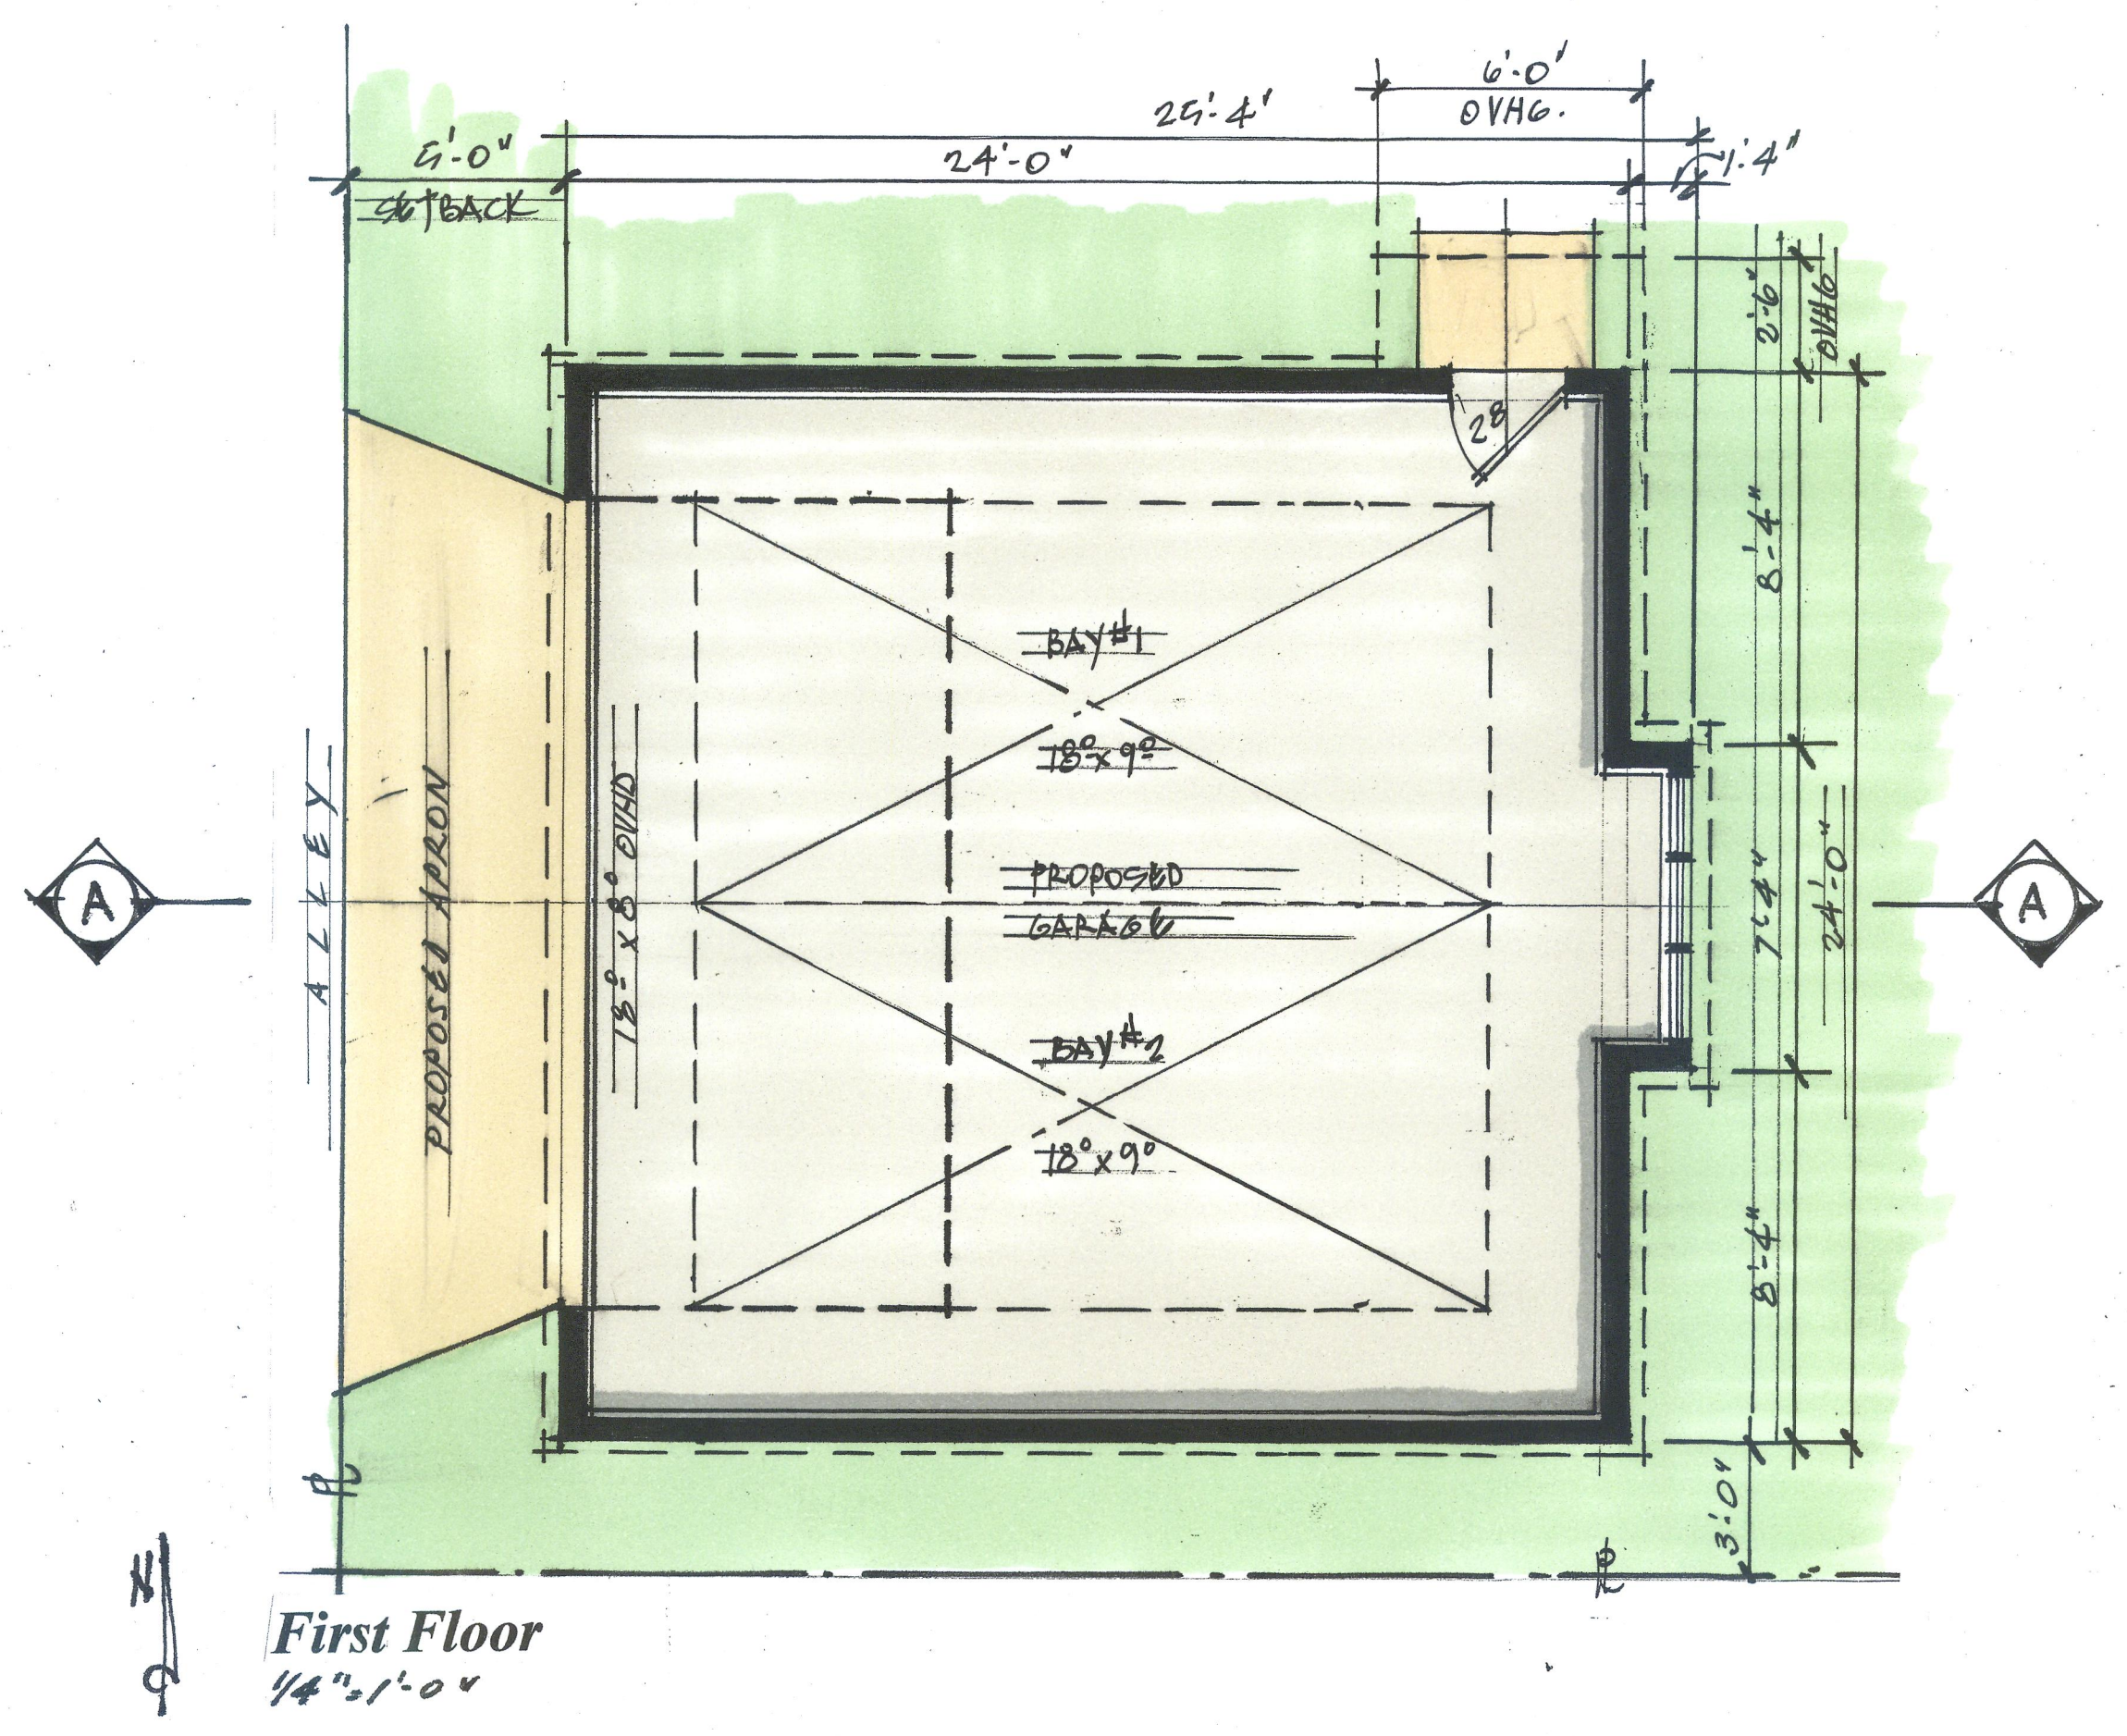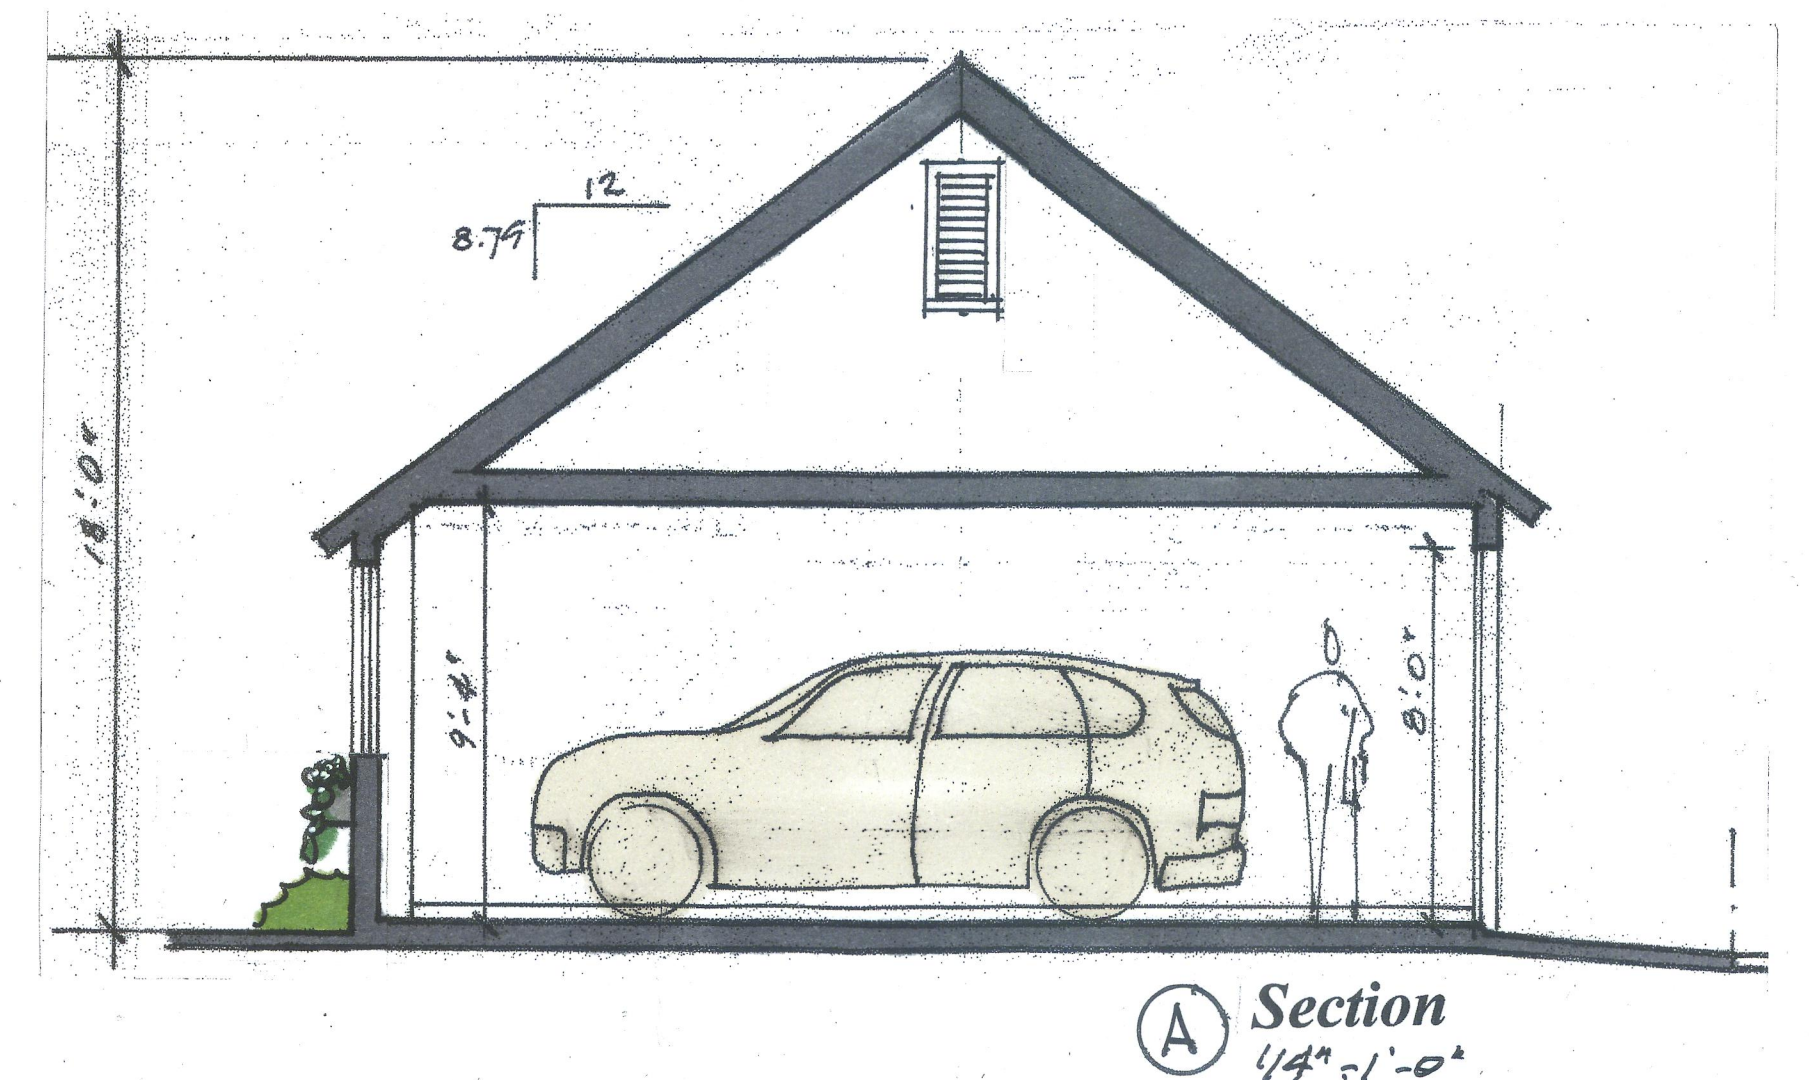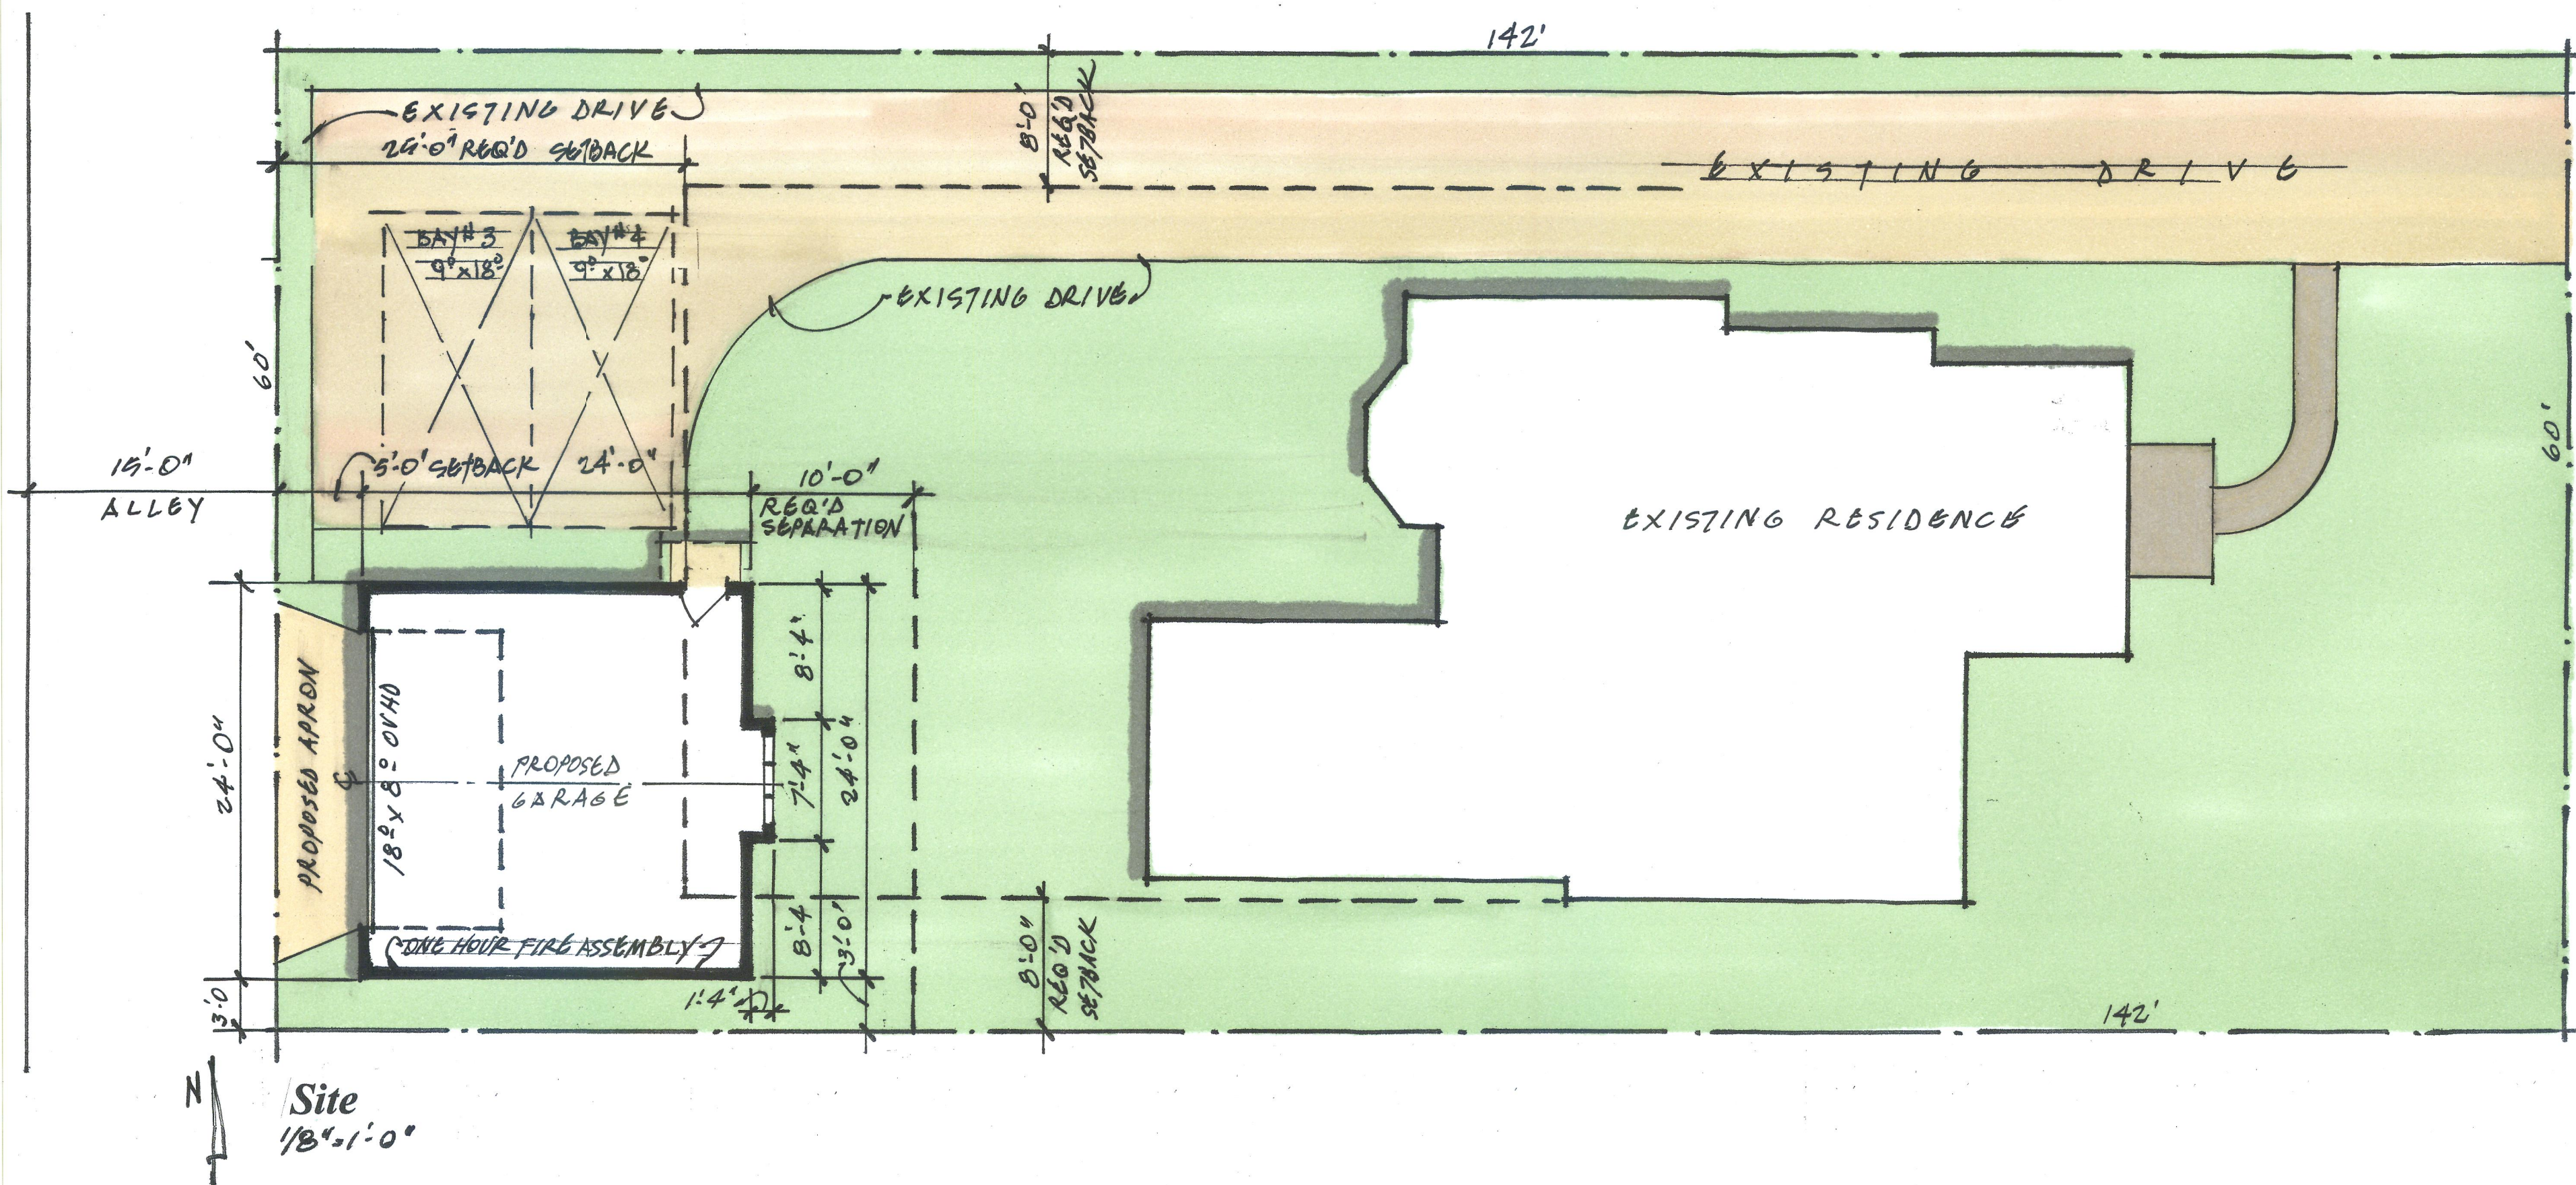

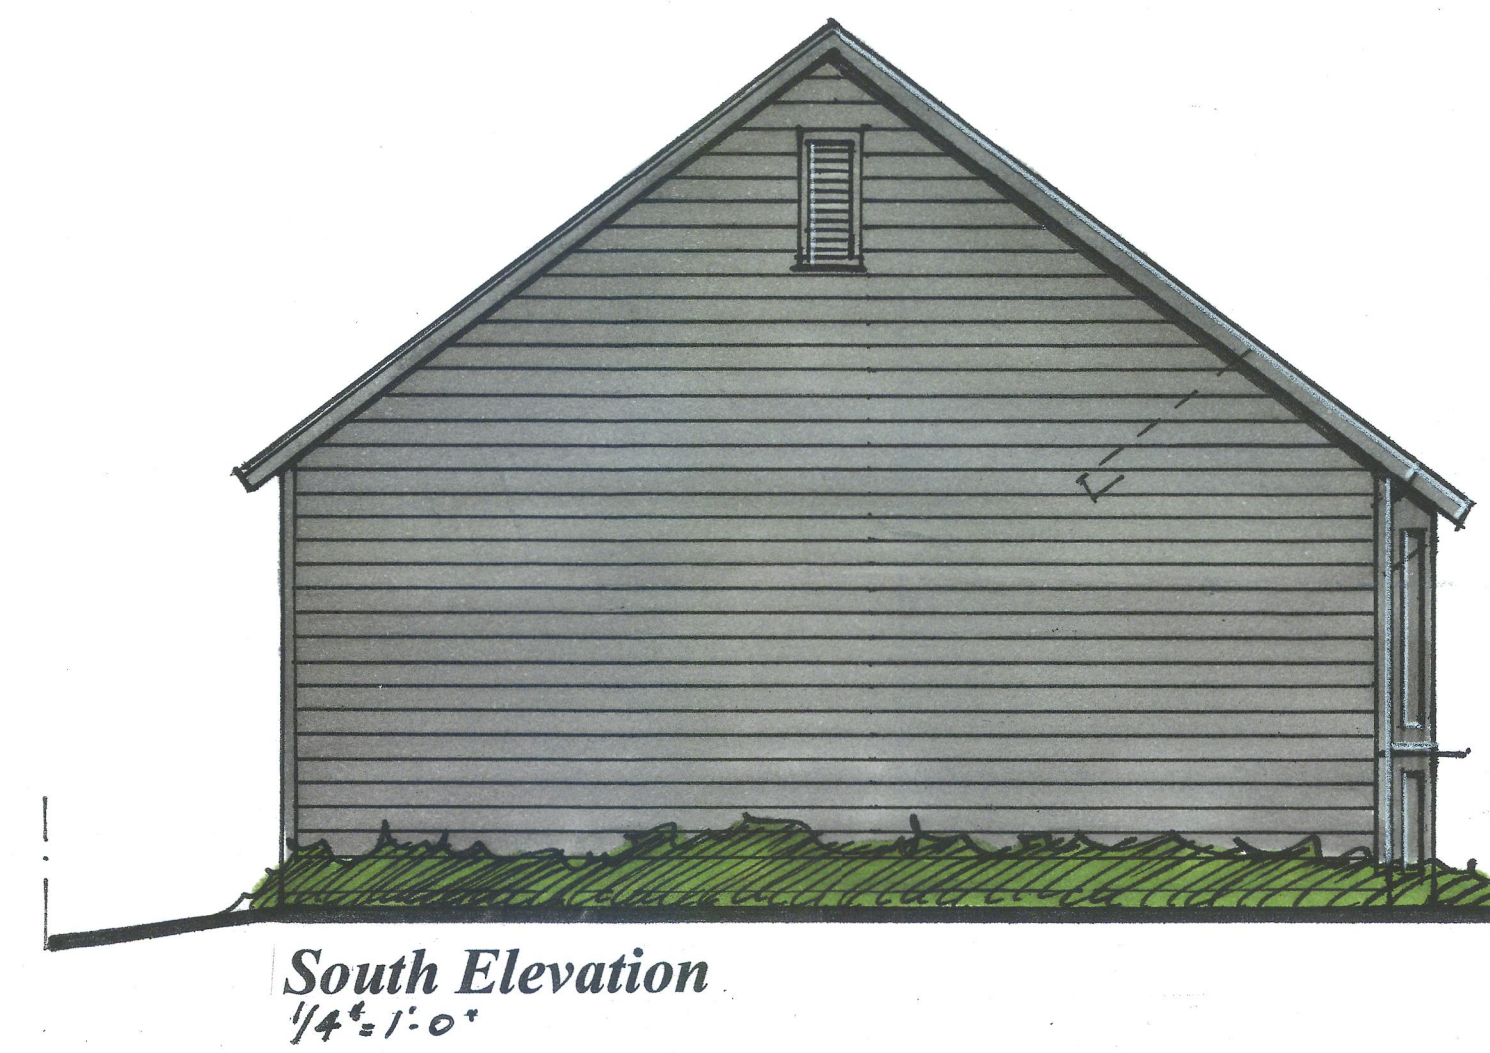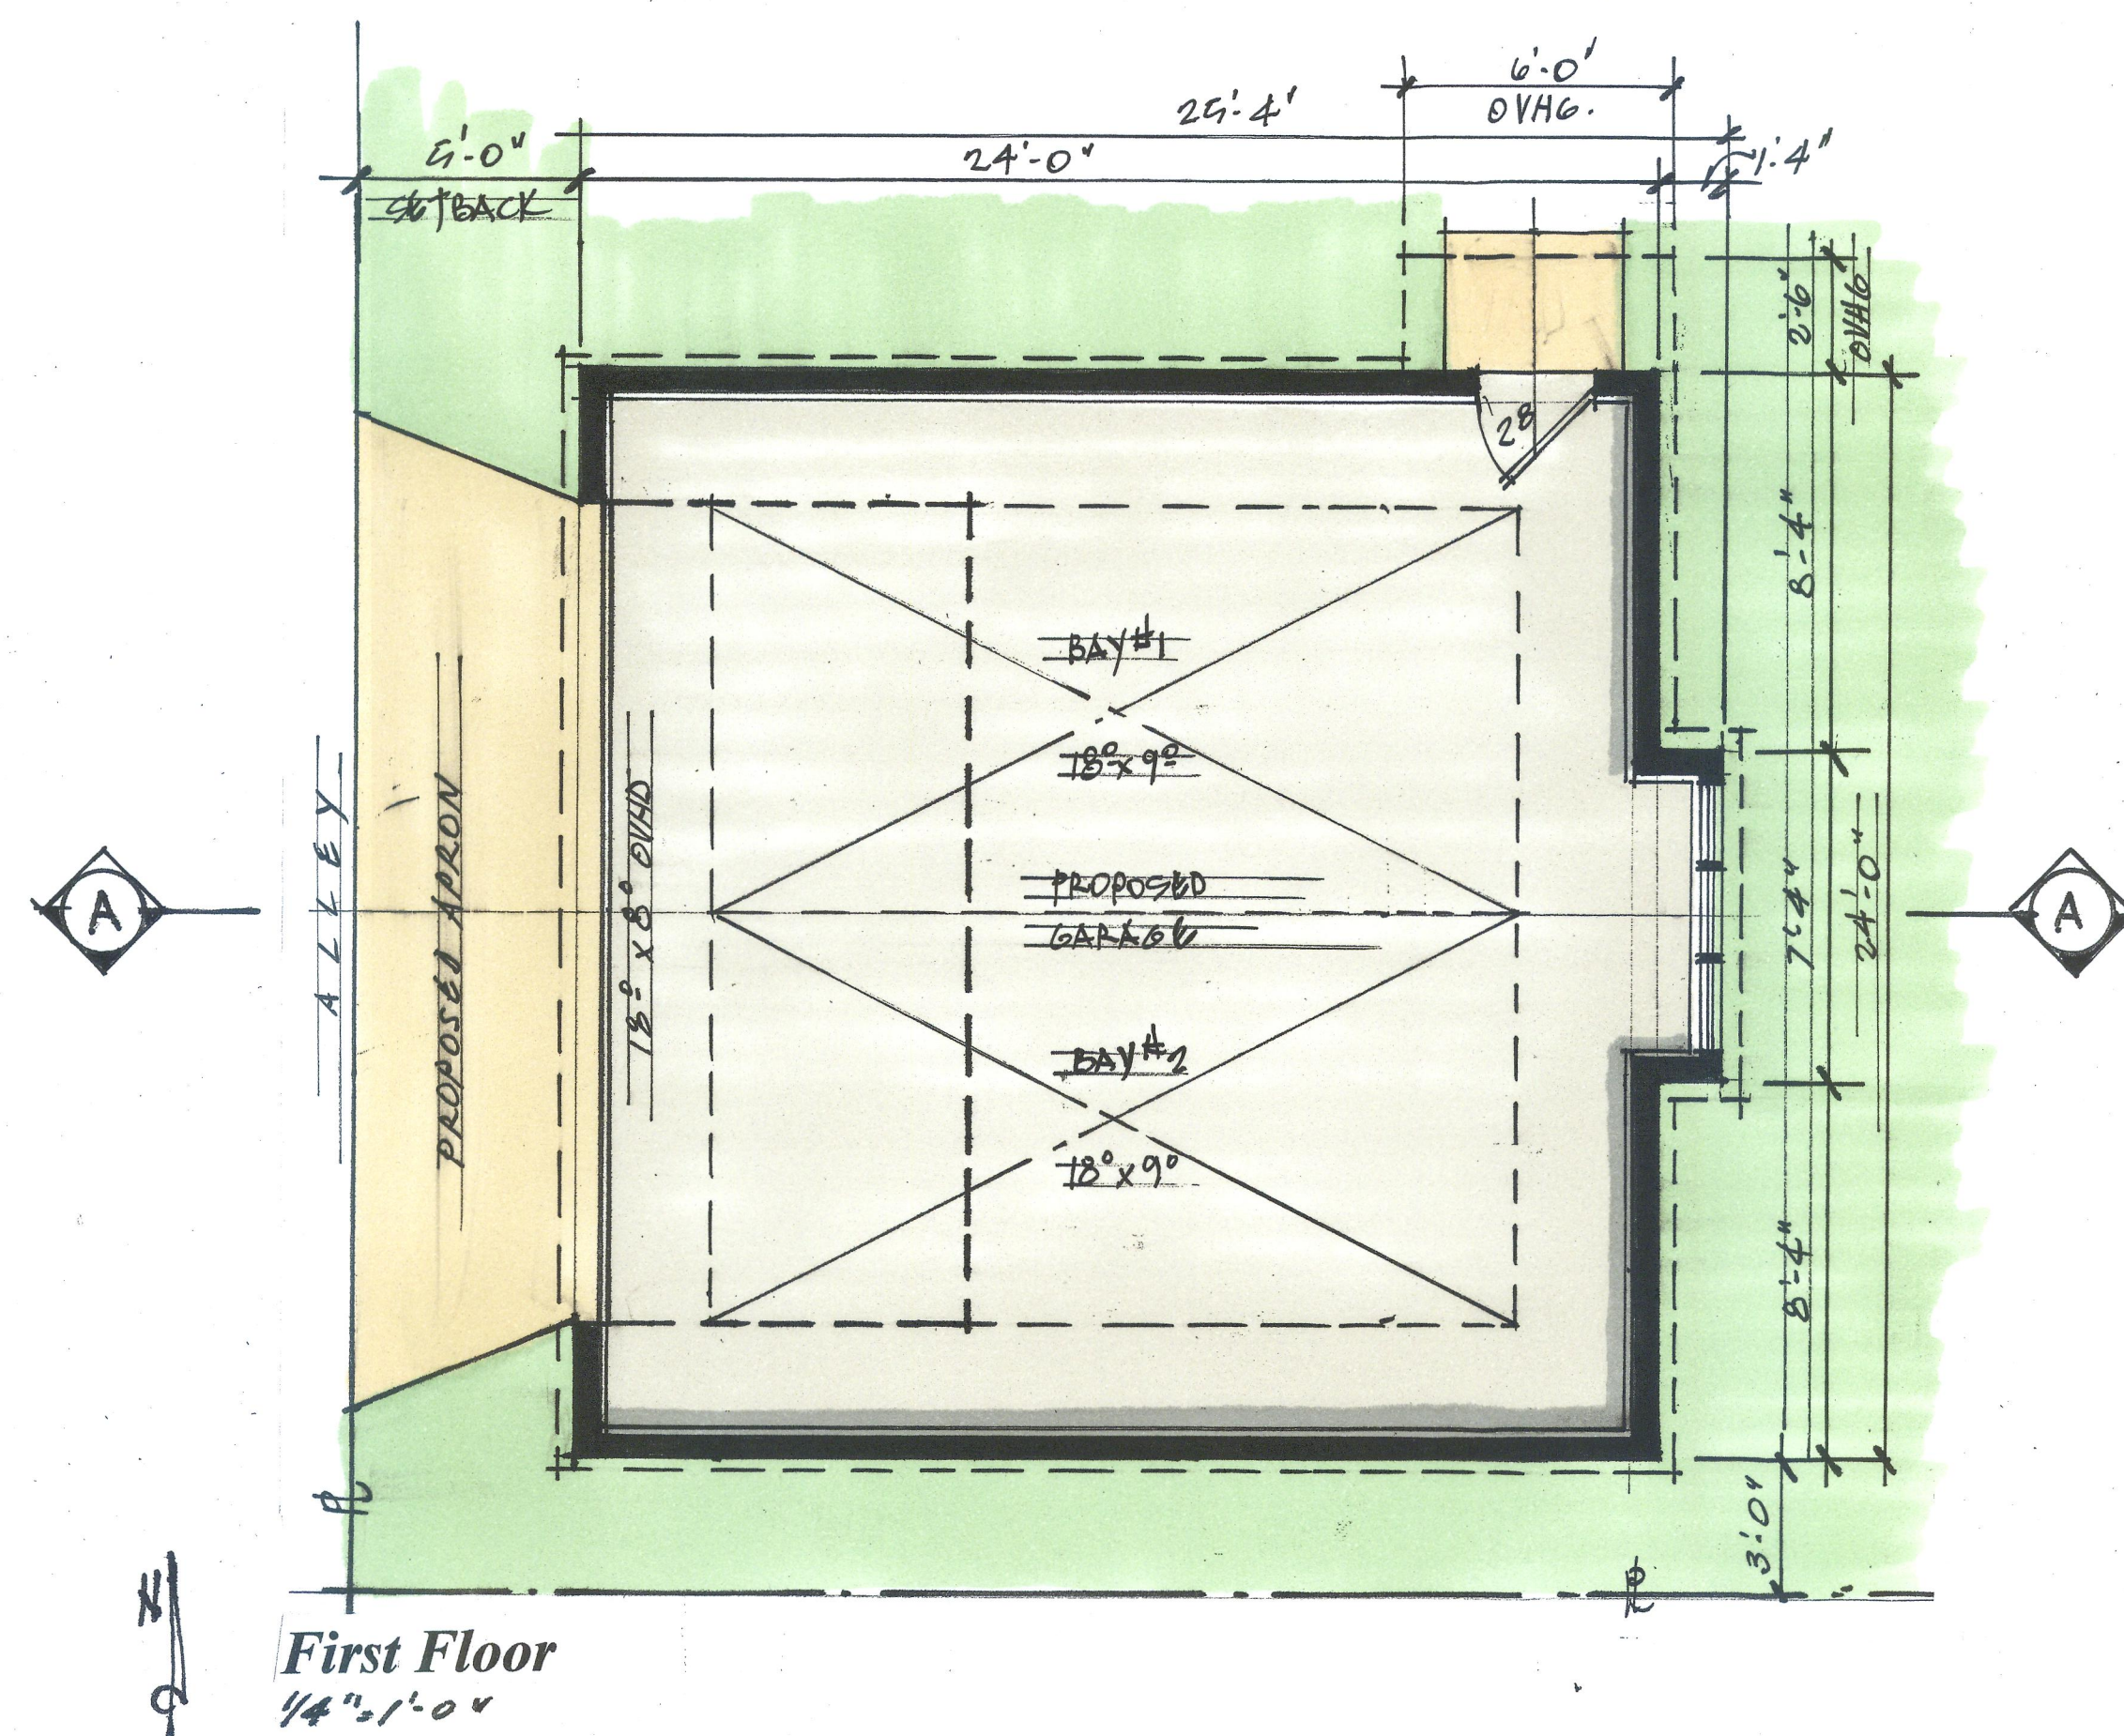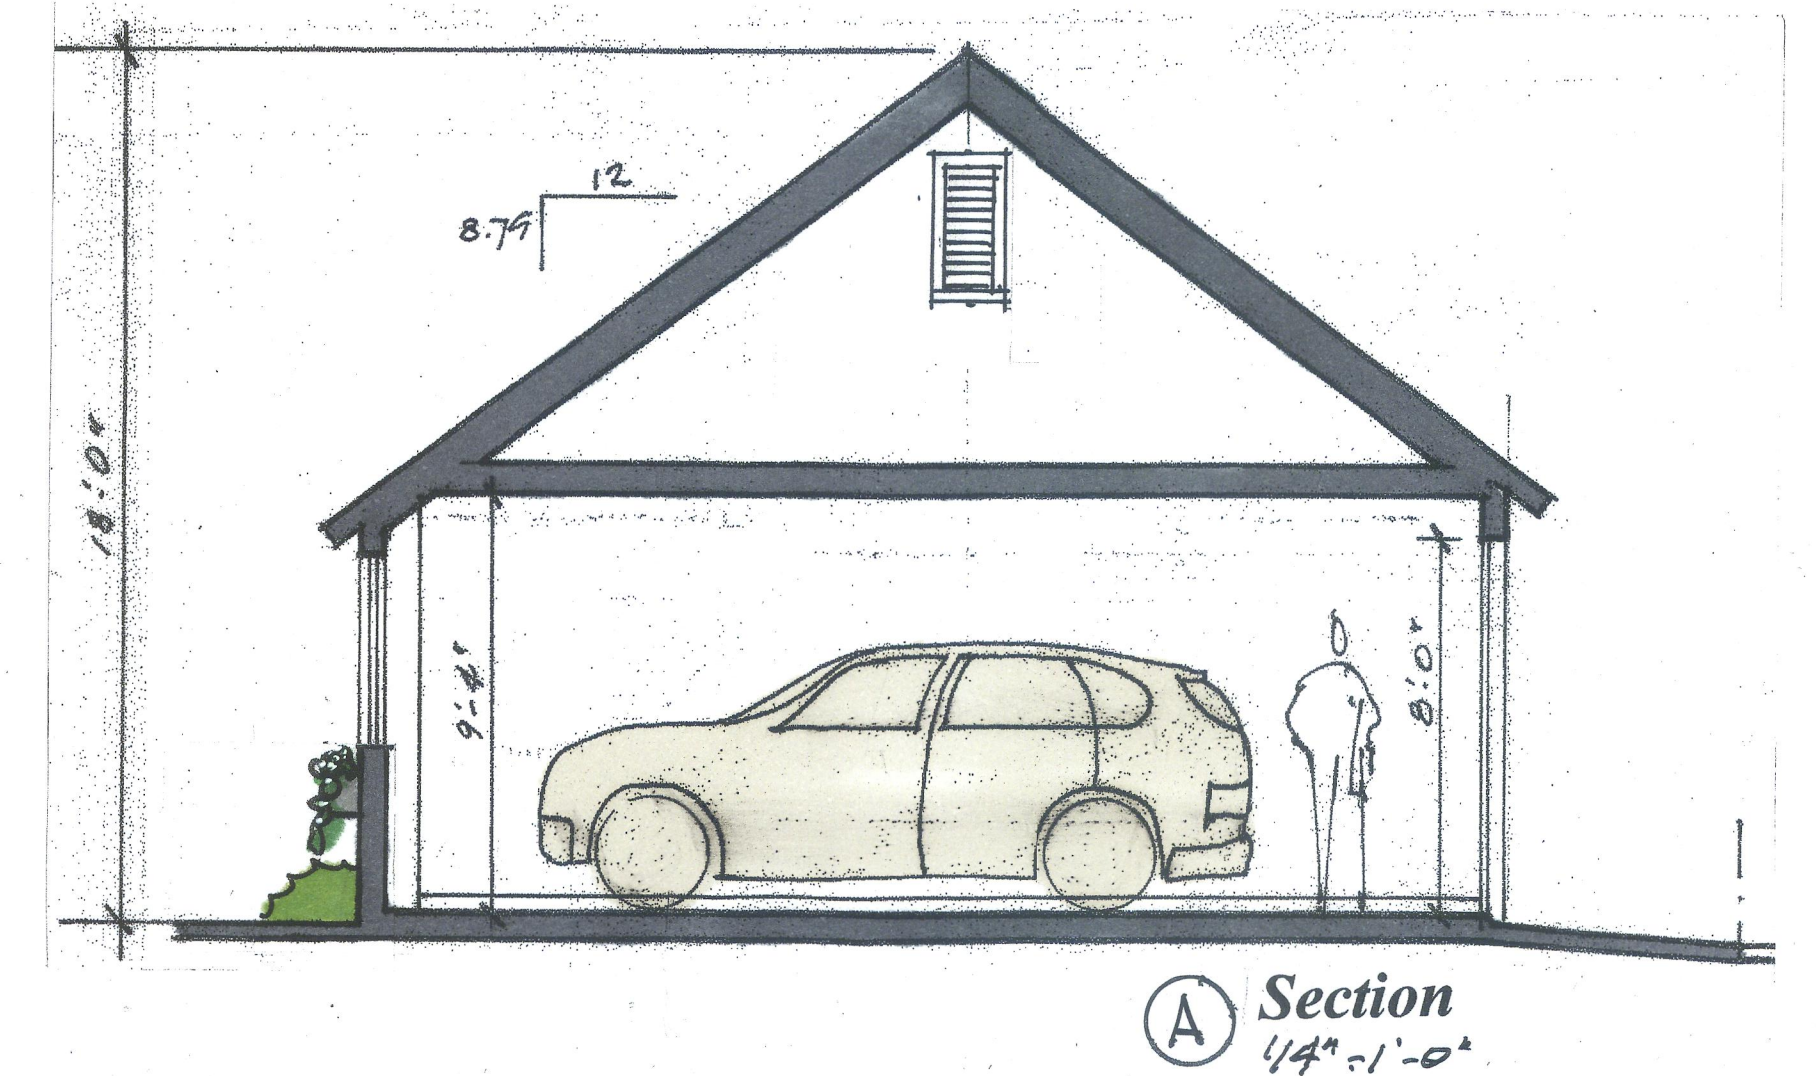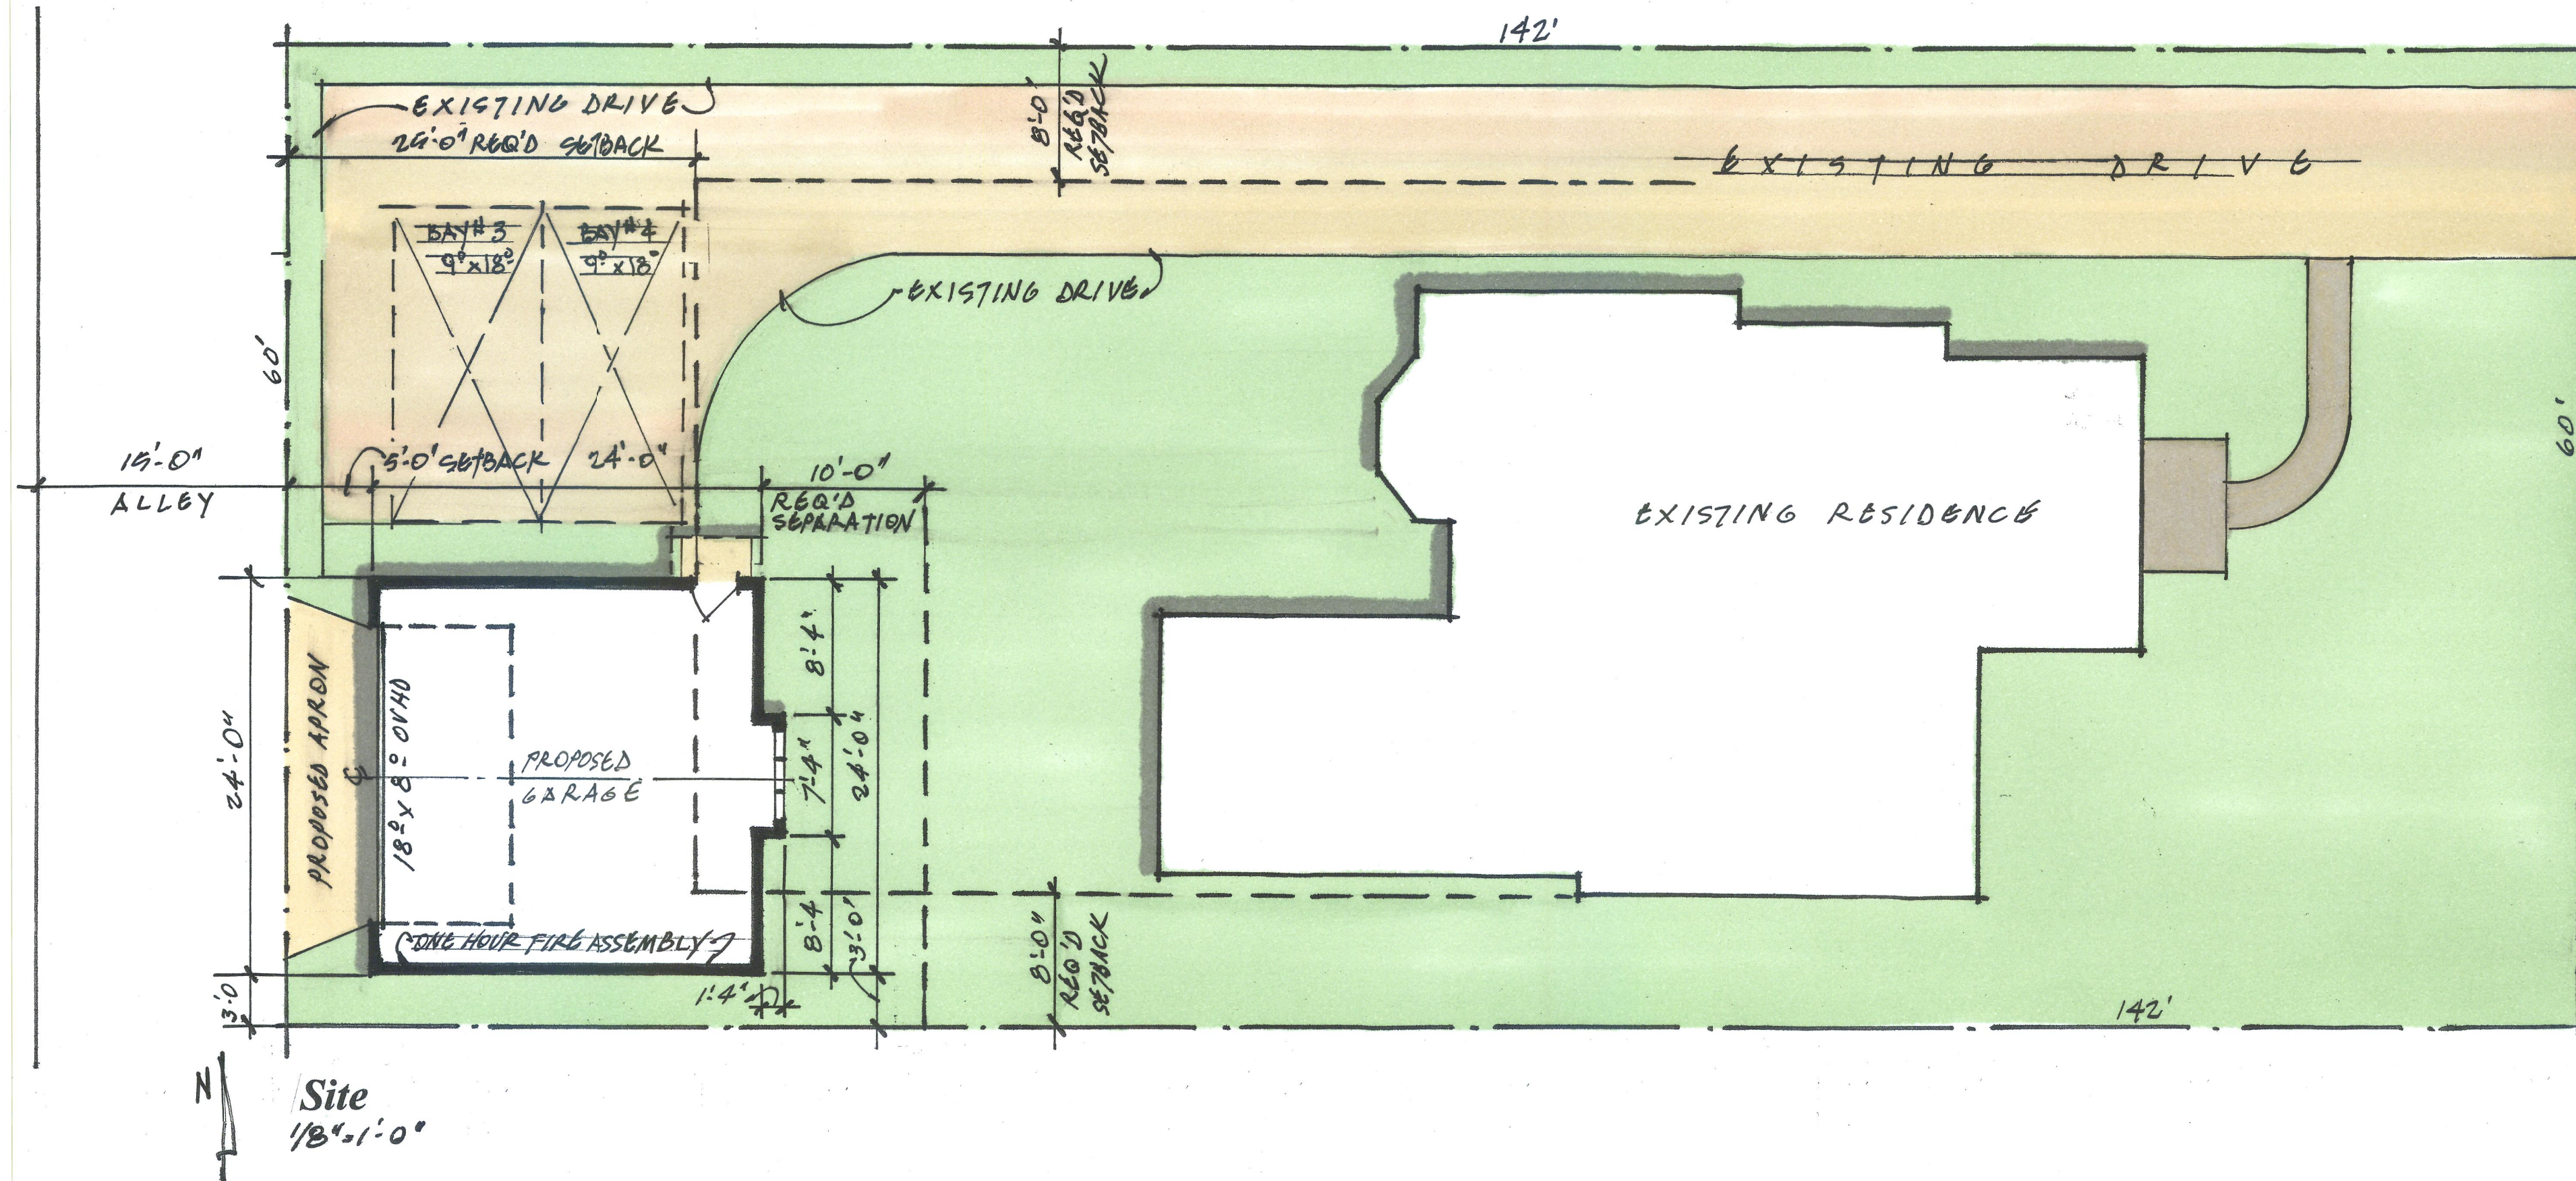

Apco Industries Inc Columbus

Address: 2030 Dividend Drive

Columbus, OH 43228

Phone: 614-254-5265

Fax: 614-224-8165



Quote

Page 1 of 1

Quote Number:

Date: 7/22/2025

Sales Person:

Derek Tarapchak

Customer Information

Name: STONE PILLAR CONSTRUCTION

Address:

Phone 1:

Phone 2:

Fax:

Contact:

Job Name: 197 Cassingham

Specifications

U.D. = 33-1/2" x 81-5/8"; R.O. = 34-1/4" x 82"

O.M. of Exterior Trim = 36" x 82-7/8"

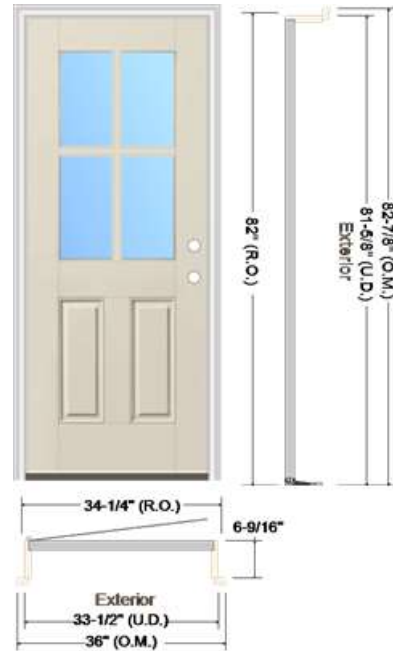


Image is viewed from Exterior!

Lead Time: Special Order

Item Description	Qty
2' 8" x 6' 8" S2100 Smooth-Star - Flush Glazed Fiberglass Door w/Clear Glass (w/CUSTOM 1-1/8" OG Profile SDL - 2Wx2H Pattern) - Left Hand Inswing (Tru-Guard Composite Edge)	1
2-3/4" Backset - Double Bore (2-1/8" Dia. Bore w/Standard 5-1/2" Spacing) w/Faceplate Lockset Latch Prep w/Standard Strike Prep w/No Deadbolt Strike Prep	1
Set of Ball Bearing - Brushed Nickel Hinges	1
Primed Dura-Frame - 6-9/16" Jamb w/Dura-Frame Brickmould Exterior Trim (Applied) w/(1)Brushed Nickel Adjustable Security Strike Plate (for Lockset only)	1
Bronze Compression Weatherstrip	1
Tru-Defense Composite Adj. w/Dark Cap - Bronze Sill	1

Distributed by:

PALMER  **DONAVIN**

Version #: 1.48-O

Version Date: 4/28/2025

GARDNER RESIDENCE
197 SOUTH CASSINGHAM ROAD
BEXLEY, OHIO
1/4" = 1'-0" - GARAGE

