COMMONWEALTH PARK S. 40'

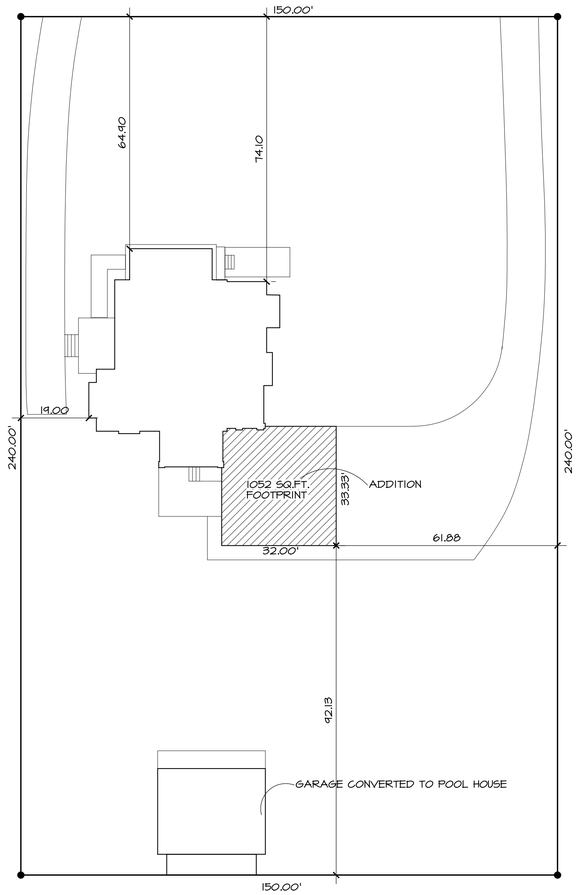

1 / C1 **SITE PLAN**
SCALE: 1"=20'-0"

N

ZONING INFO:

PARCEL ID 020-002772

R-2 Intermediate Density Residential

TOTAL LOT SQ.FT. 36,000 SQ.FT.	
BUIDLING COVERAGE 4386 SQ.FT.	12%
PAVING COVERAGE 5081 SQ.FT.	14%
TOTAL LOT COVERAGE = 9467 SQ.FT.	26%

2299 Commonwealth S.
Bexley, OH

Shawn McAllister
Architect, Inc.
3040 Riverside Dr., Suite 225
COLUMBUS, OH 43221
TEL: 614-451-4136
SMARCH@AMERITECH.NET

REVISIONS

COVER SHEET

JOB # 382320

SCALE: AS NOTED

ISSUE DATE: 2/4/2021

SHEET NUMBER

C1