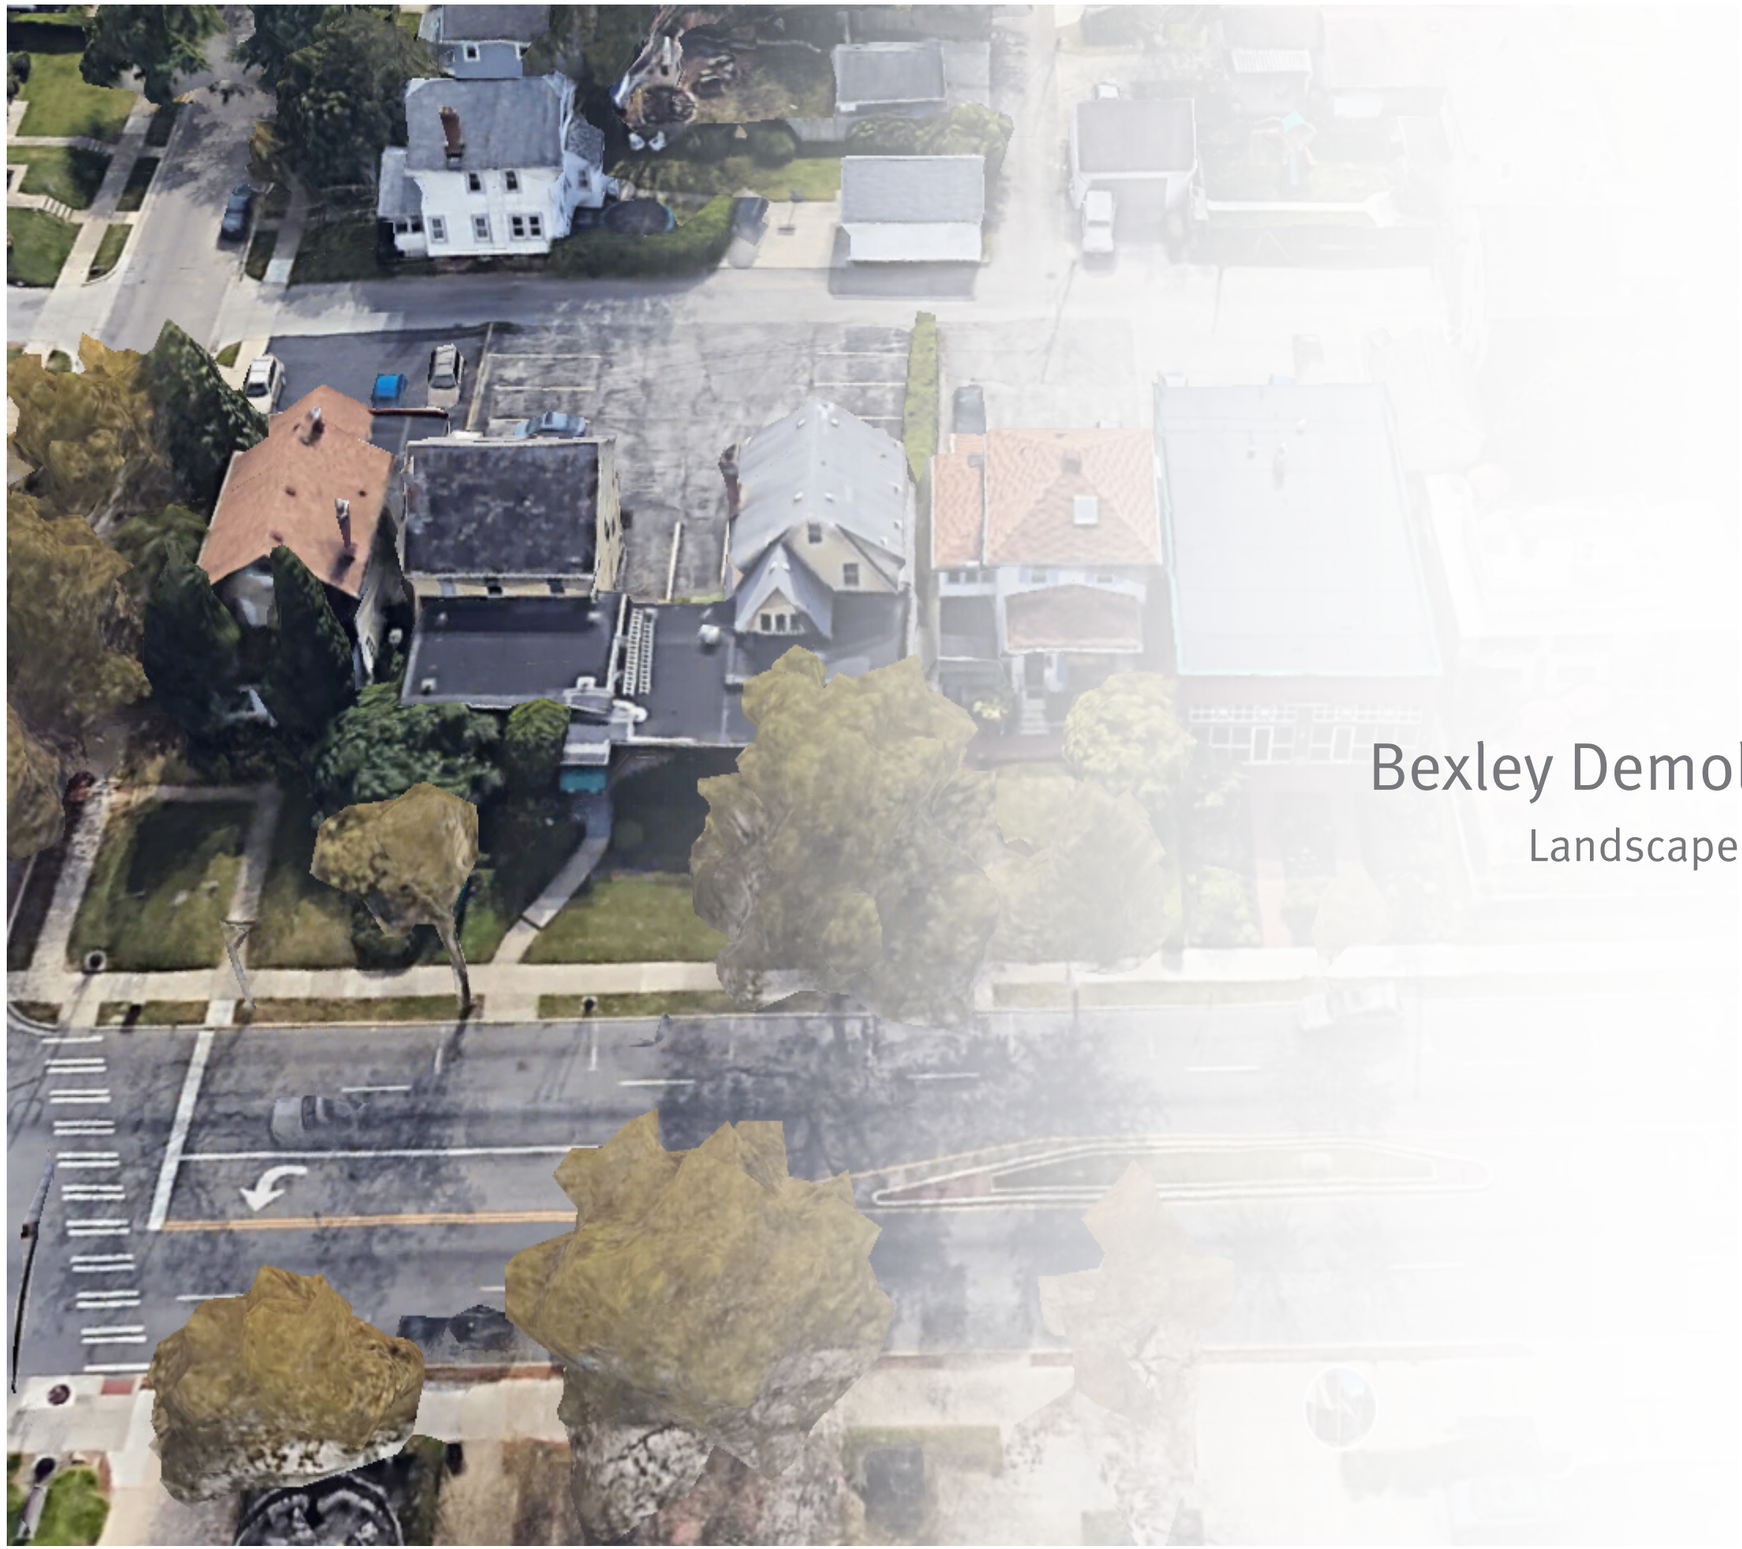

Bexley Demolition

Landscape design

2469 E Main St
2483 E Main St
october 2020

meyers+associates
ARCHITECTURE

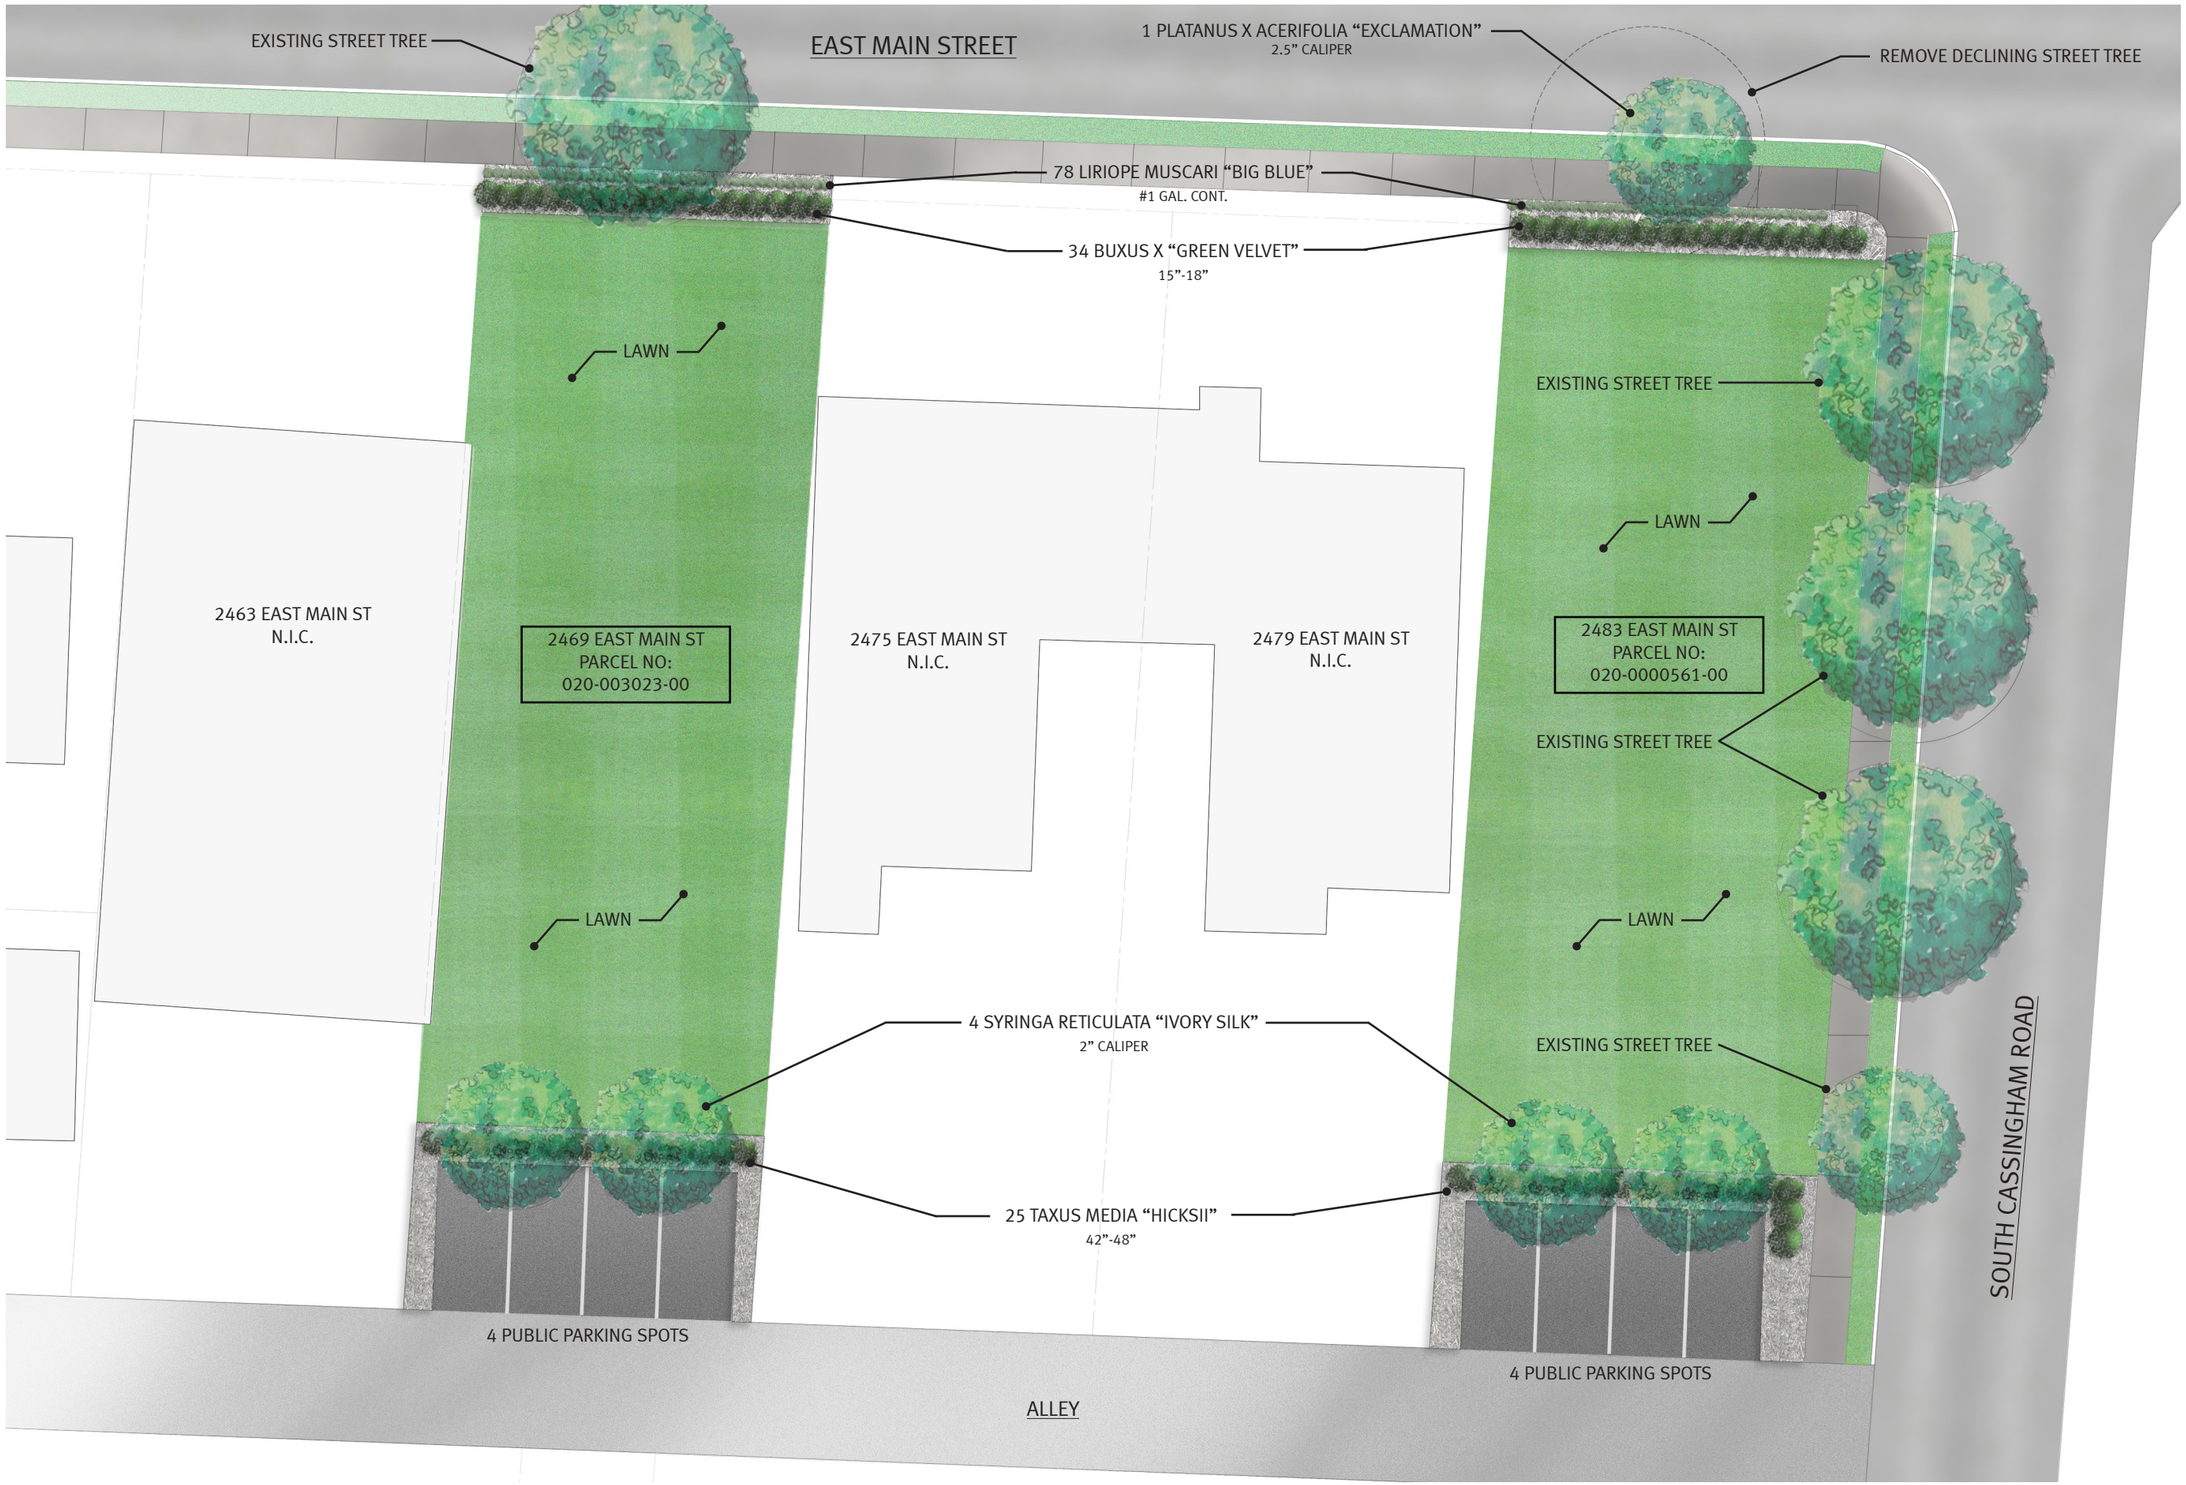

meyers+associates
ARCHITECTURE

landscape layout | plan 2469 EAST MAIN ST AND 2483 EAST MAIN ST